




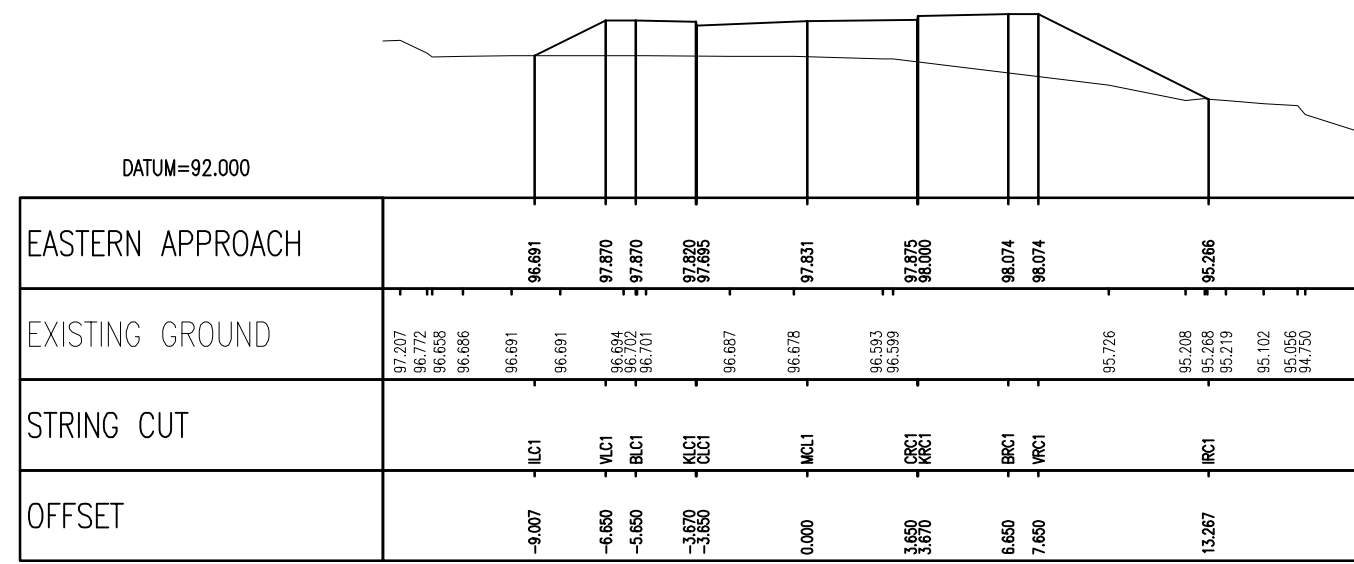


CHAINAGE 170.000

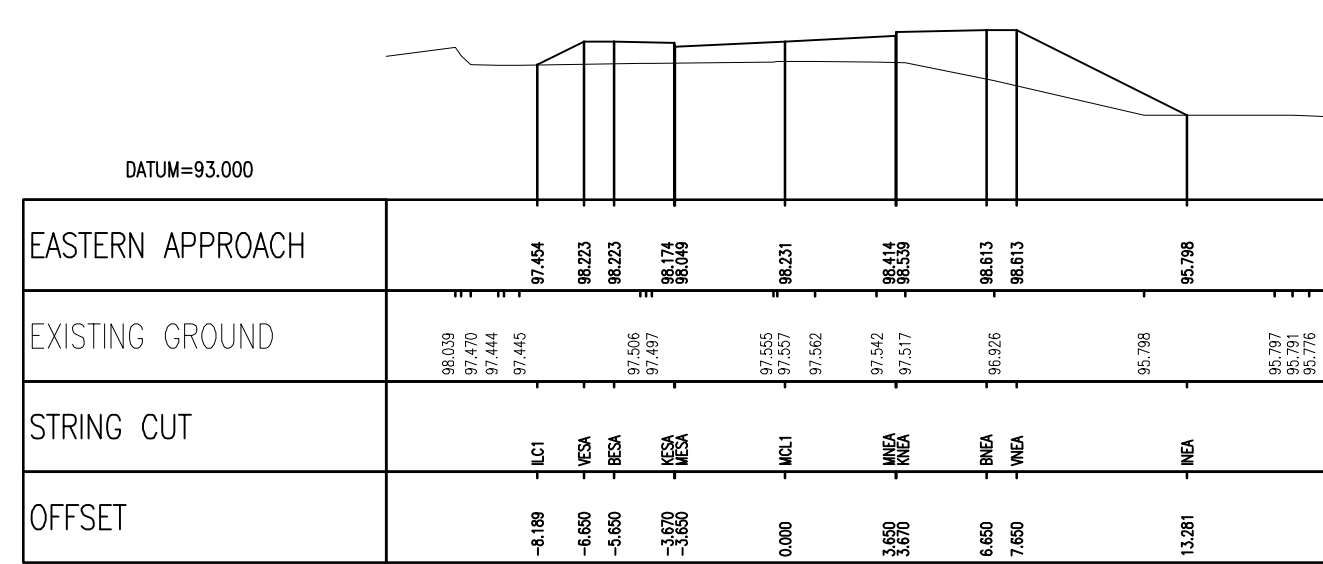


CHAINAGE 210.000

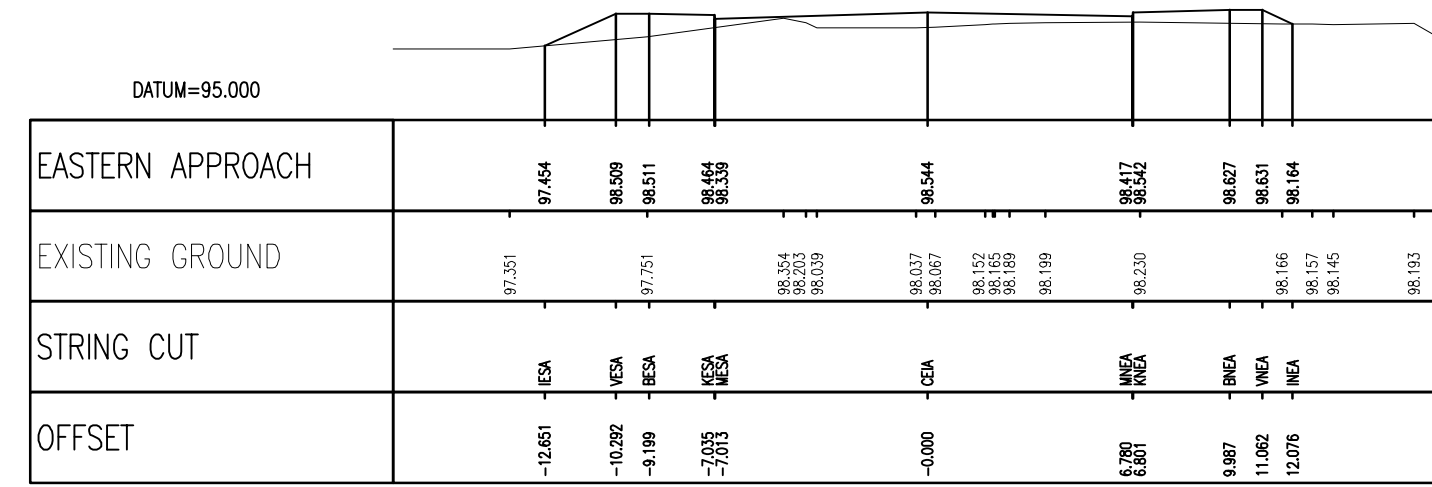


CHAINAGE 239.153

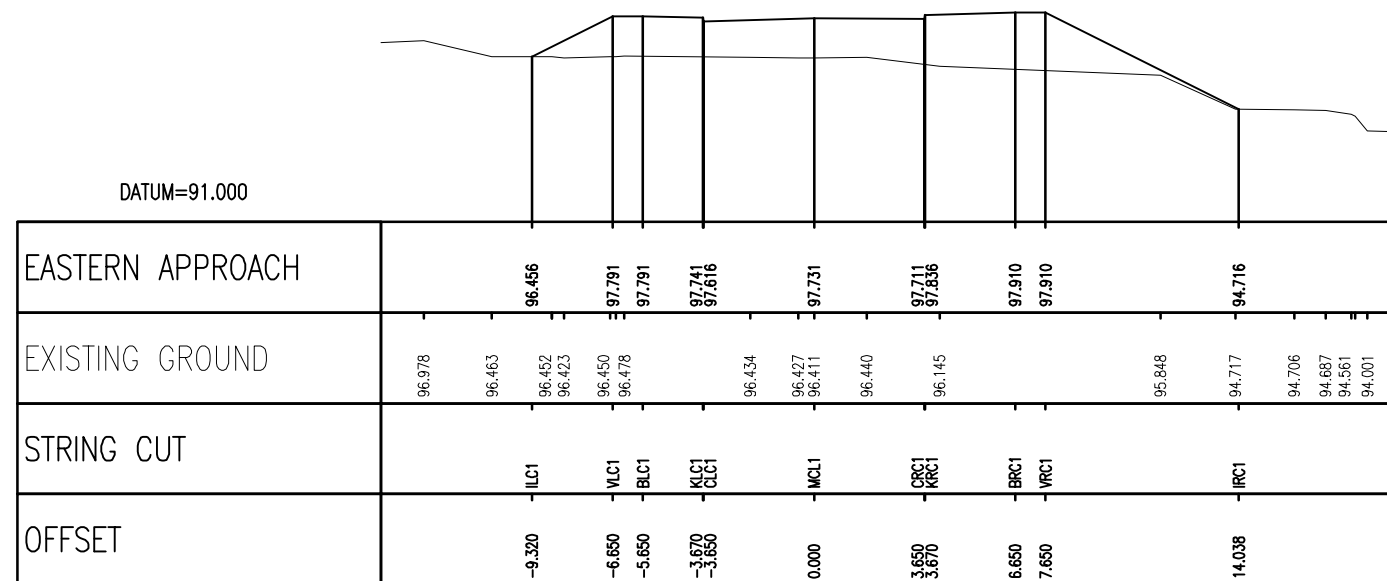


CHAINAGE 160.000

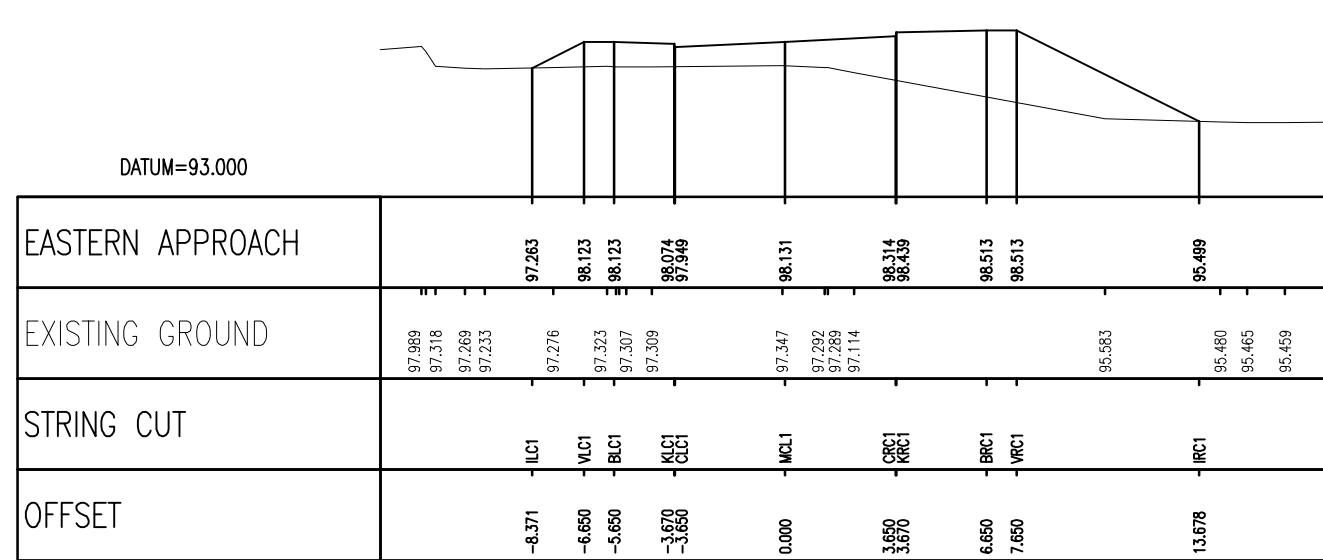


CHAINAGE 200.000

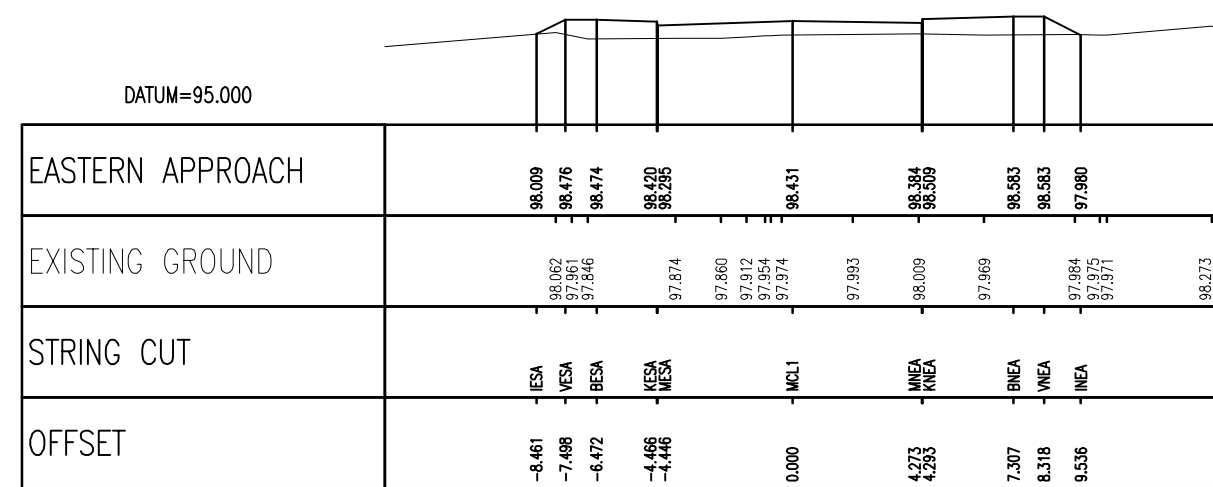


CHAINAGE 230.000

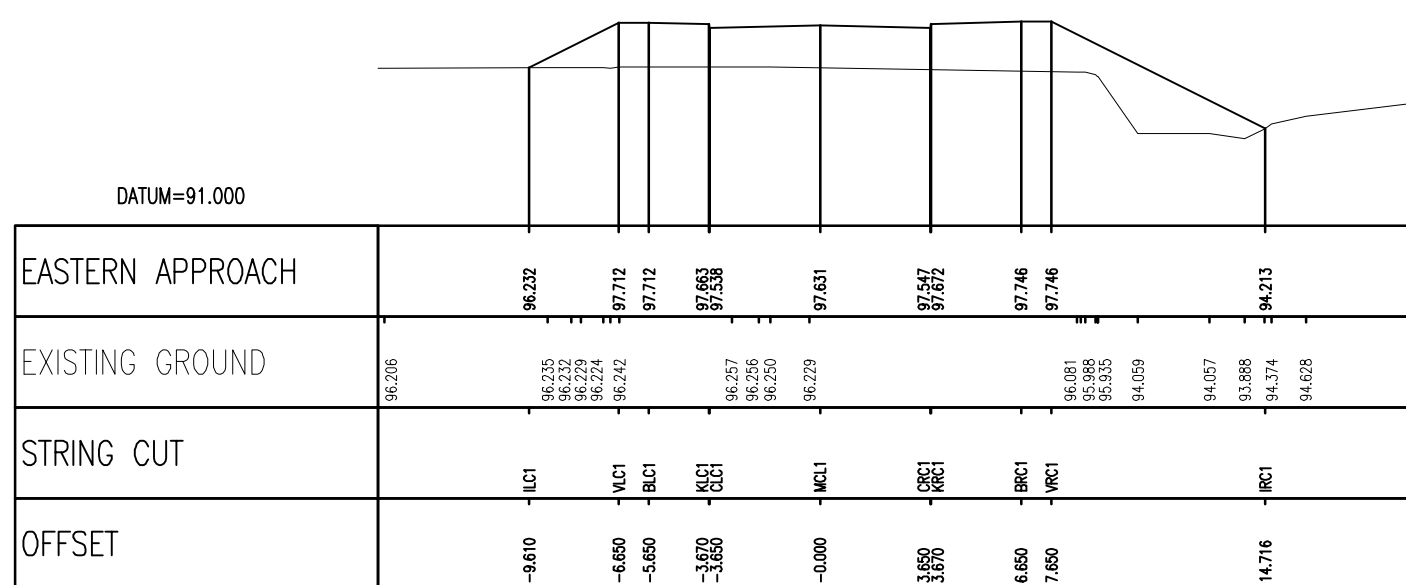


CHAINAGE 150.000

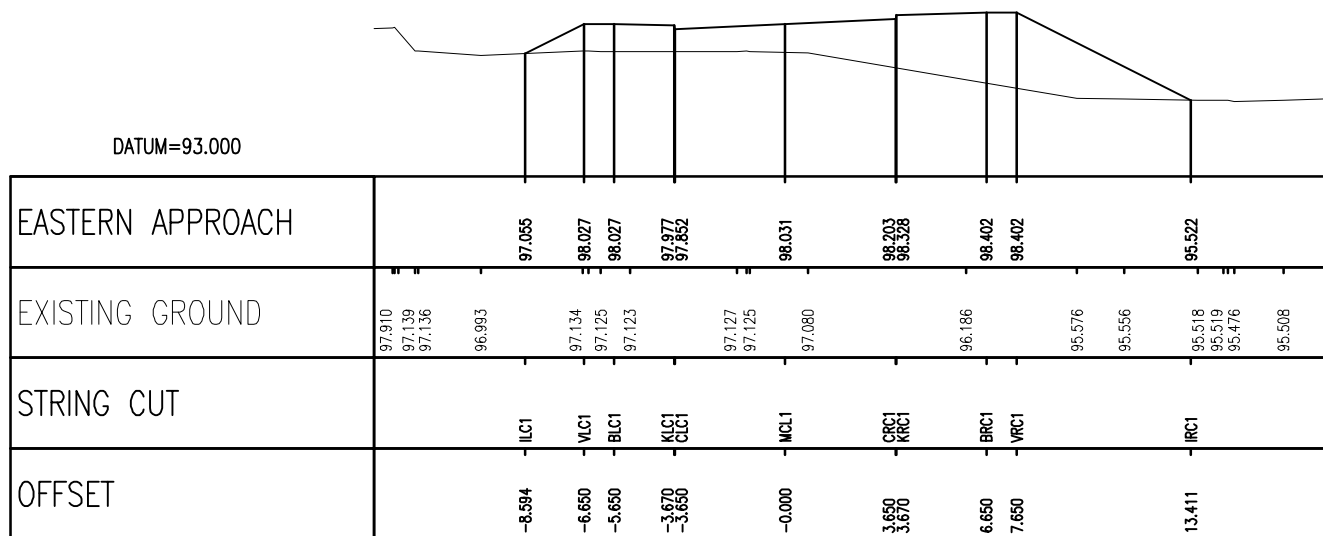


CHAINAGE 190.000

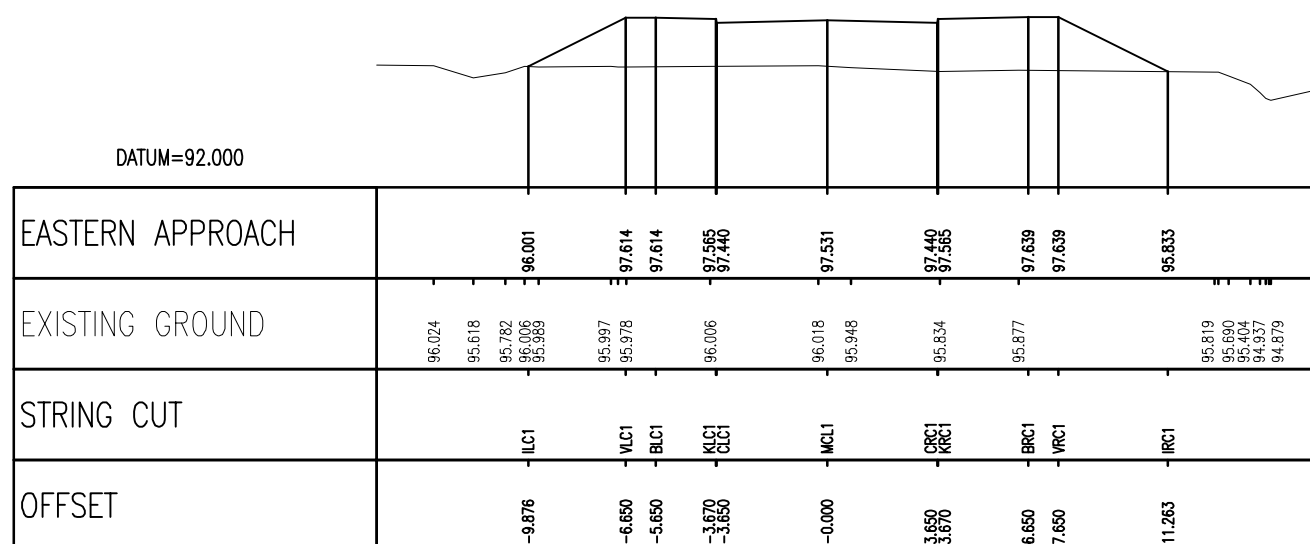

CHAINAGE 140.000

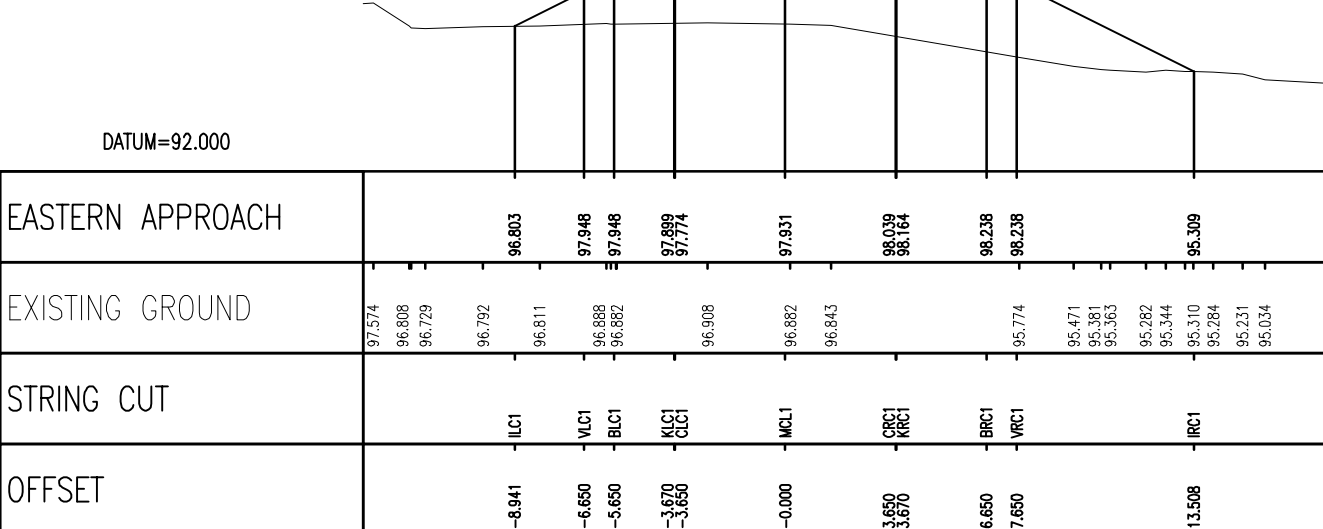

CHAINAGE 180.000

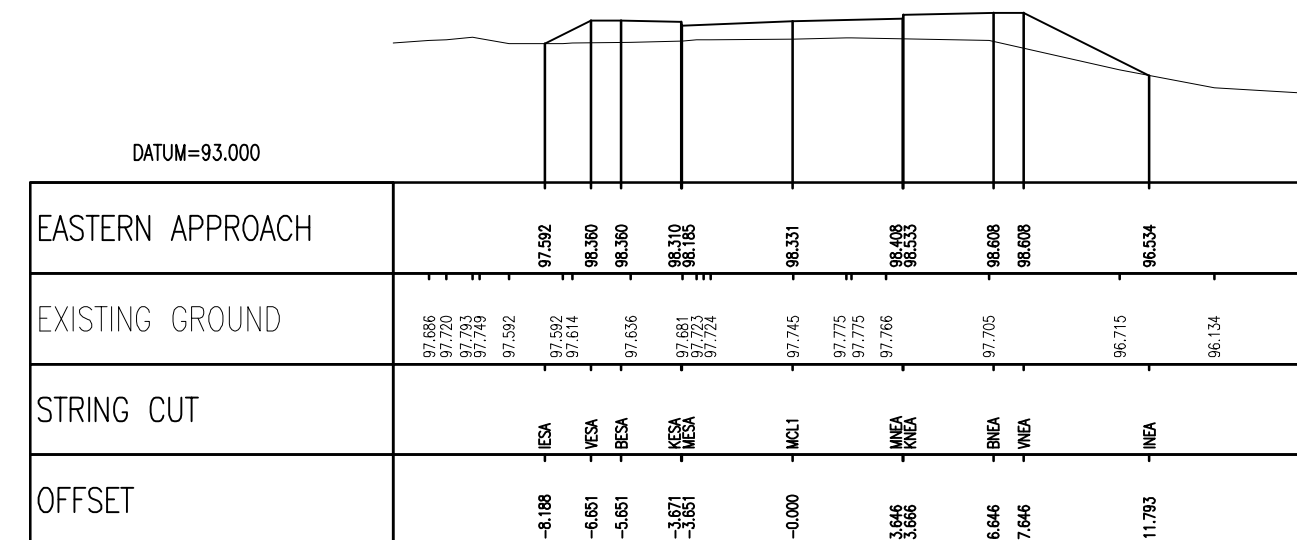

CHAINAGE 220.000

East Cross Section (2)



Project	
---------	--

WREXHAM
WESTERN GATEWAY



tel 01244 311855 fax 01244 314560 chester@ramboll.co.uk
www.ramboll.co.uk

Drawing Title

ACCESS ROAD - CROSS SECTIONS
SHEET 2 OF 2

[illegible]

NOTES

1. This drawing should only be read in relation to the subject of the title. Other information shown on drawing is to be considered indicative only. Reference should be made to appropriate drawing series for other information.
2. Do not scale from this drawing.

