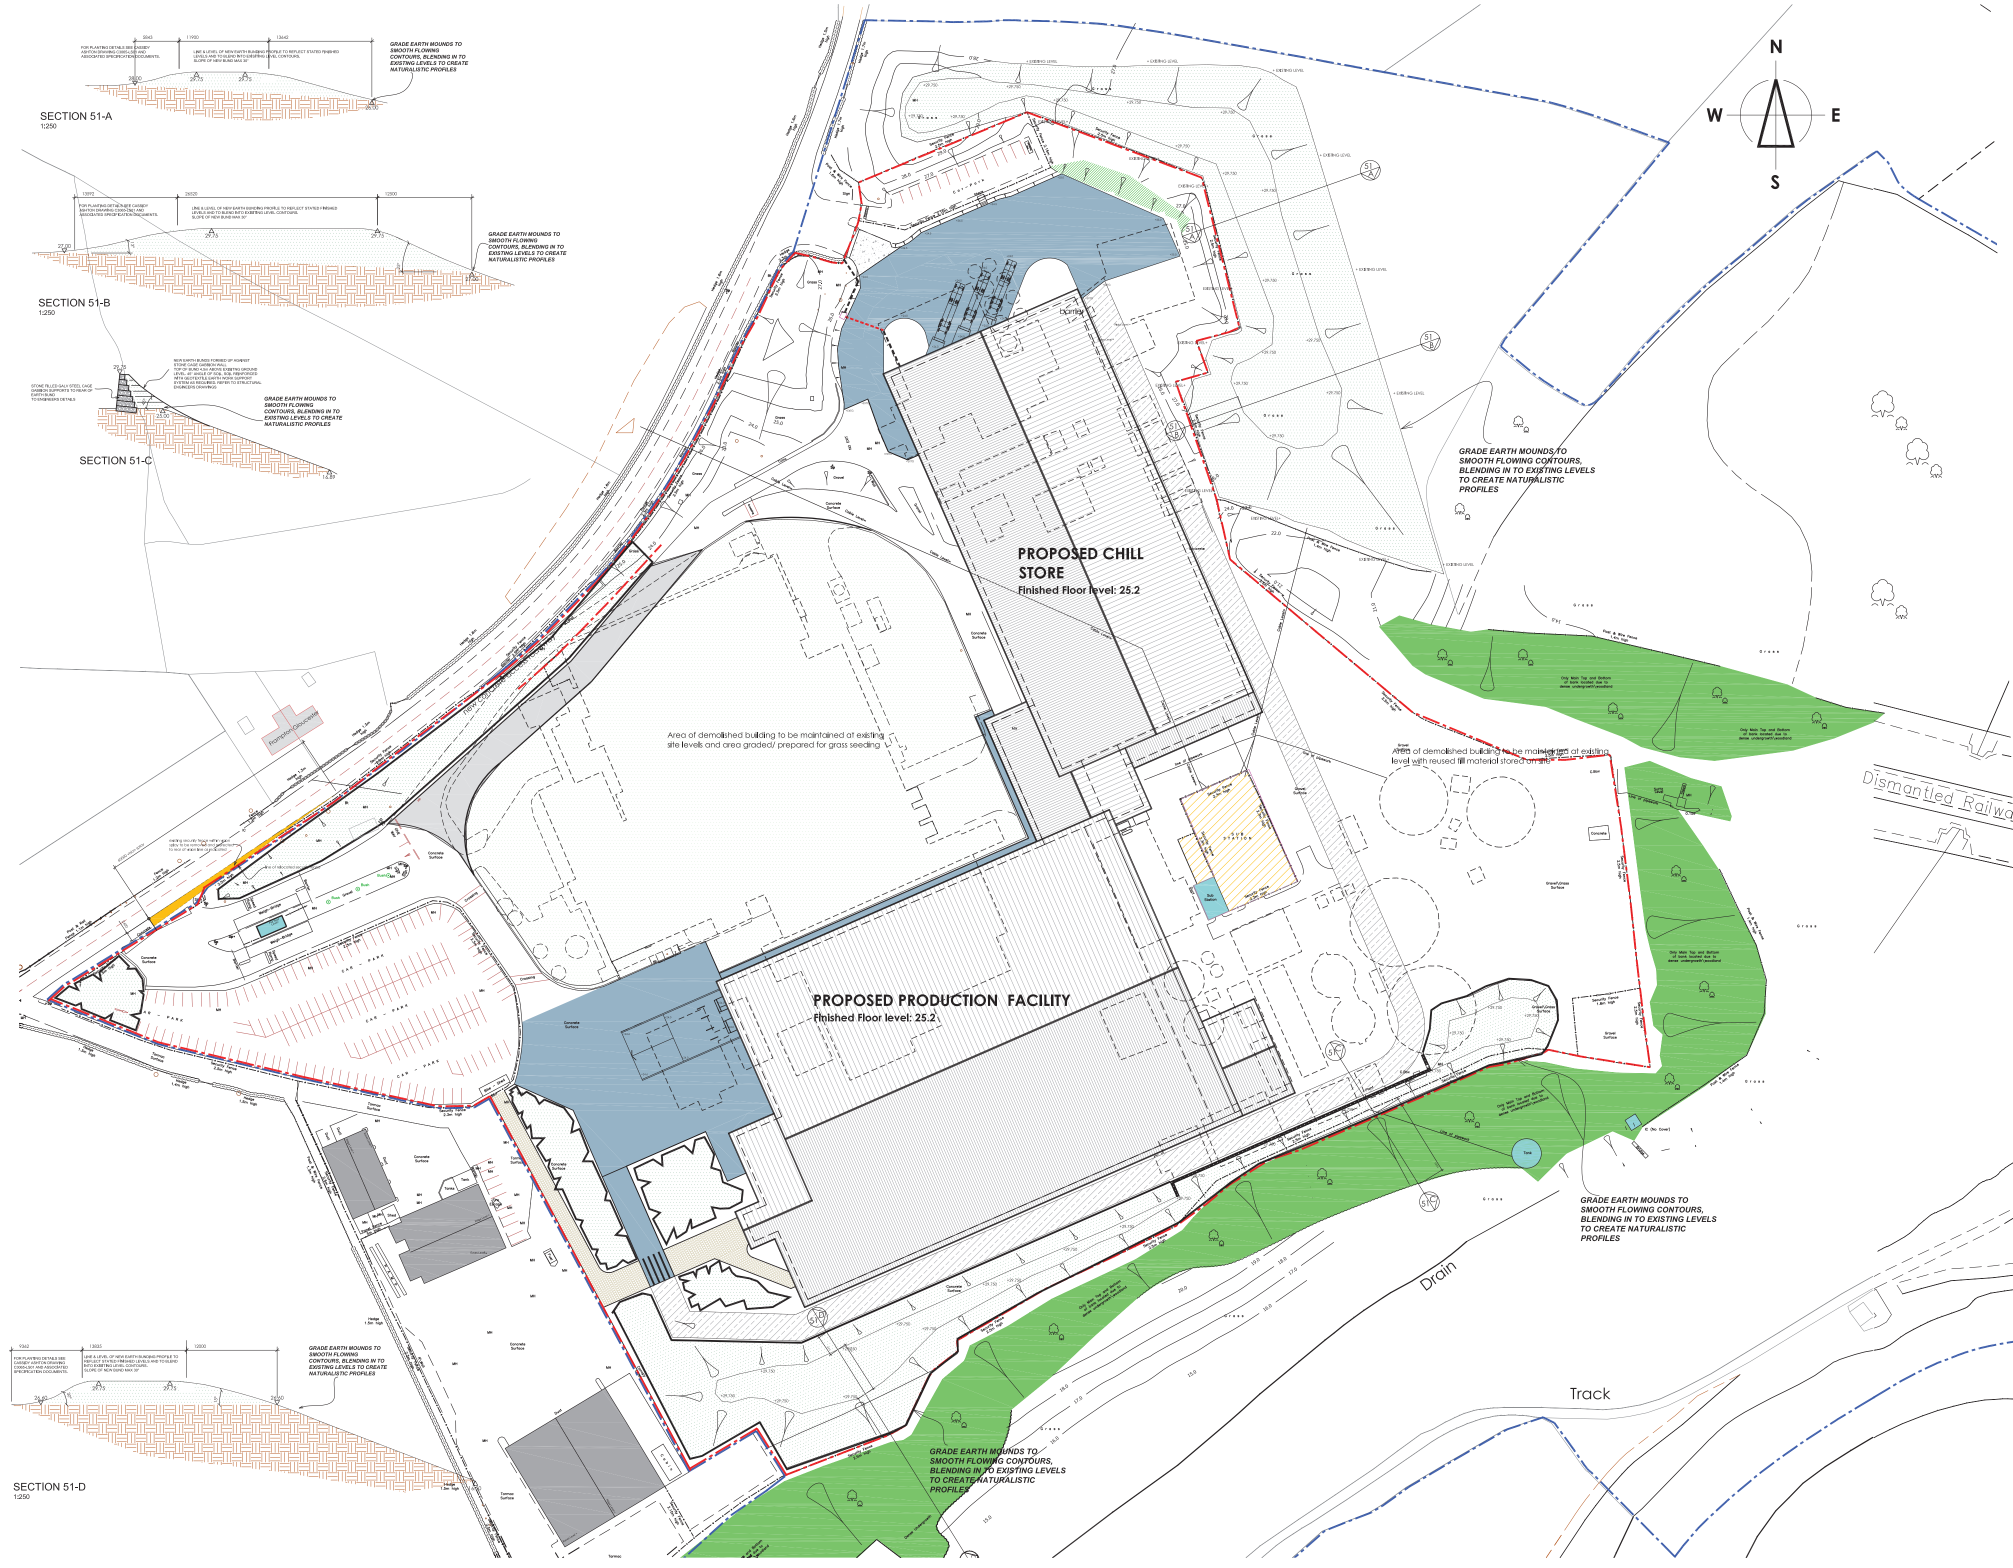

Notes:

This document is the property of David Trundley Design Services Ltd and may not be reissued, loaned or copied in part or in whole without written permission © 2011
All dimensions are in millimetres unless stated otherwise.

It is recommended that information is not scaled off this drawing.

This drawing should be read in conjunction with all other relevant information, specifications & schedules.

If this drawing is received electronically it is the recipients responsibility to print the document at the correct scale.

All dimensions to be checked on site prior to commencing work and any discrepancies to be advised immediately.

first milk

GROCONTINENTAL

SITE PROPOSAL KEY:

- EXISTING BUILDINGS ON SITE TO REMAIN
- EXISTING ELECTRICAL TRANSFORMERS/ SUBSTATION TO REMAIN
- EXISTING LANDSCAPING BAND TO REMAIN
- PERIMETER OF SITE UNDER CLIENTS OWNERSHIP
- PLANNING APPLICATION BOUNDARY
- External perimeter hardstanding for building access for emergency access. construction to be granular stone
- Proposed external hardstanding areas additional to existing. Construction to be concrete to engineers design
- Profile of existing buildings
- Proposed landscaped areas/ earth bunding
- Proposed grass seeded area with localised planting

no	date	amendment description
G	28.01.2013	EARTH MOUNDING PROFILES UPDATED AND ADDITIONAL NOTATION FROM CASSIDY AND ASHTON LANDSCAPING PLAN ADDED
F	10.07.2012	EARTH MOUNDING AREAS ADDED, EARTH MOUND CROSS SECTIONS ADDED
E	27.01.2012	ADDITIONAL LANDSCAPING ADDED TO NORTH WESTERN BOUNDARY, DEMOLISHED AREA FINISH AMENDED
D	03.10.2011	CHILLER BUILDING SIZE INCREASED IN FOOTPRINT (CLIENT CHANGE), ADDITIONAL LINK AREA ADDED (CLIENT CHANGE - FM)
C	23.09.2011	SITE AND PLANNING APPLICATION BOUNDARIES ADDED, HIGHWAY IMPROVEMENTS TO SITE ENTRANCE ADDED
B	21.09.2011	CHILL STORE BUILDING SIZE REDUCED IN FOOTPRINT - CLIENT REQUIREMENT CHANGE
A	13.09.2011	BUILDING FLOOR LEVELS AMENDED, EXTERNAL HARDSTANDINGS REVISED, ADDITIONAL LANDSCAPED AREAS ADDED

Revisions

Drawing Status: PLANNING

trundley DESIGN SERVICES
Salgate Barn
Islington Road
Tilney All Saints
King's Lynn
Norfolk
PE34 4RY
Tel: 01553 617700
Fax: 01553 617874
www.trundley.com
Email: enquiries@trundley.com

Project Title:
GROCONTINENTAL LIMITED

PROJECT SARACEN

Drawing Title:
PROPOSED SITE PLAN

Scale: 1:500 @ A0
Date: MAR 2011
Drawn: IPGT

Drawing Number: 10-108-PL51G
Revision:

Checked by:
Date:

If this drawing is unsigned in the check box then the drawing is an unauthorised issue and should not be used for any purposes

chalcroft
construction built on teamwork