


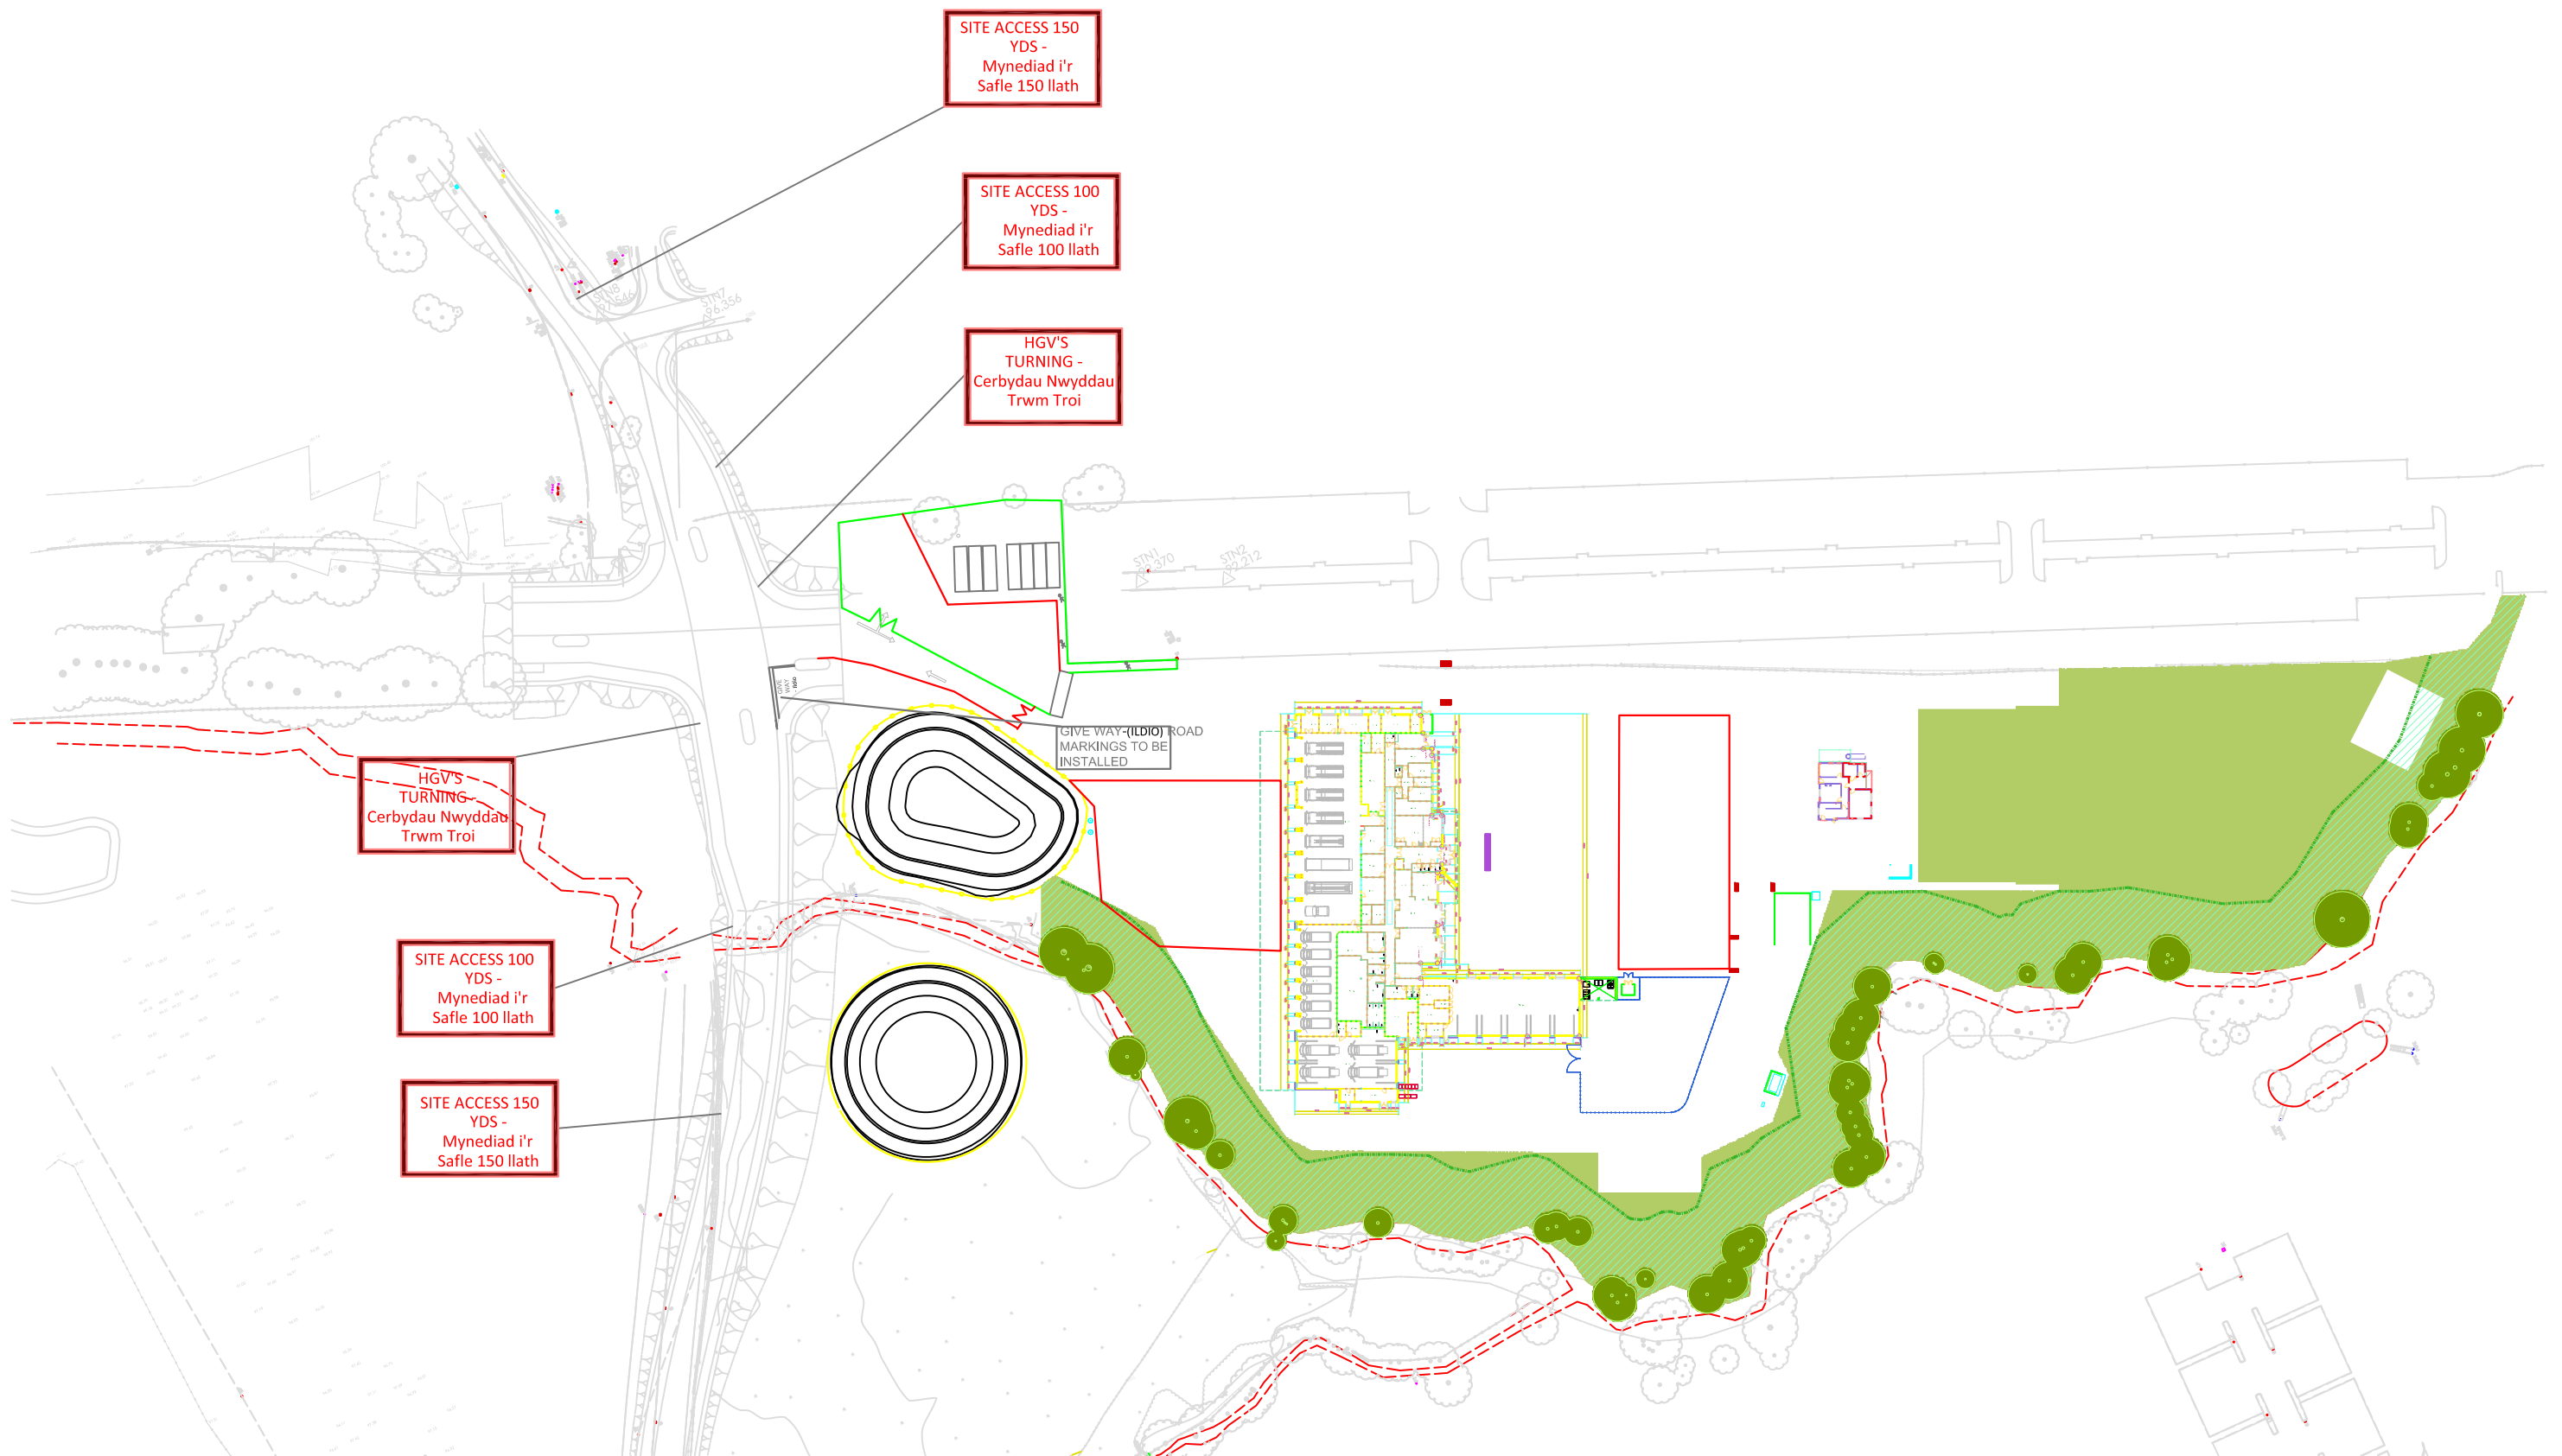

job

New AFSRC in Wrexham

title

Welsh Ambulance TM Drawing

date

17.07.14

scale

1/500 @ A1

dwg. no.

WAS 100-02

rev.

