




HOLT LODGE FARM HUGMORE LANE LLAN Y PWLL LL13 9YE
CONVERSION OF OUT-BUILDING 2
EXISTING SECTIONS

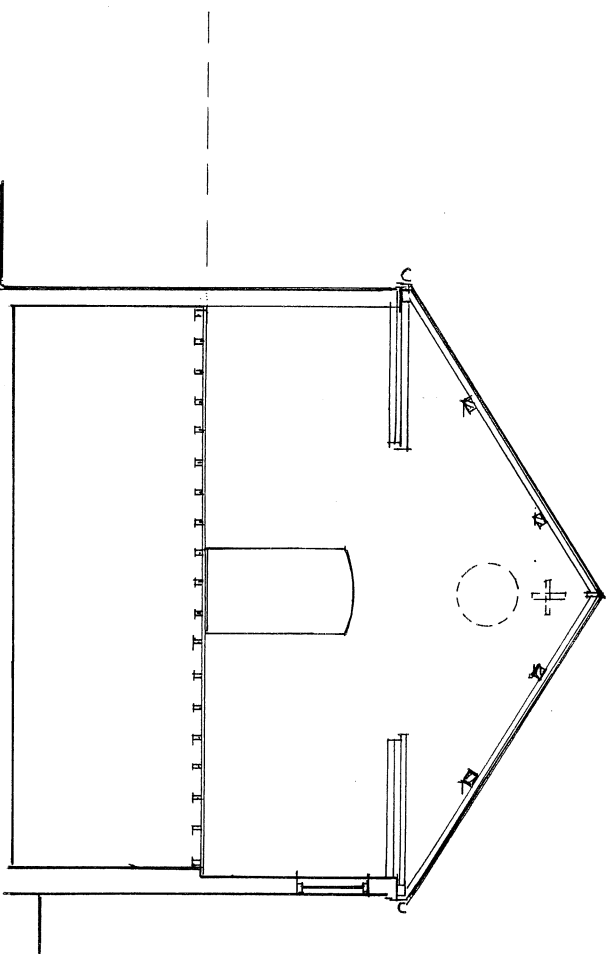


SECTION A - A

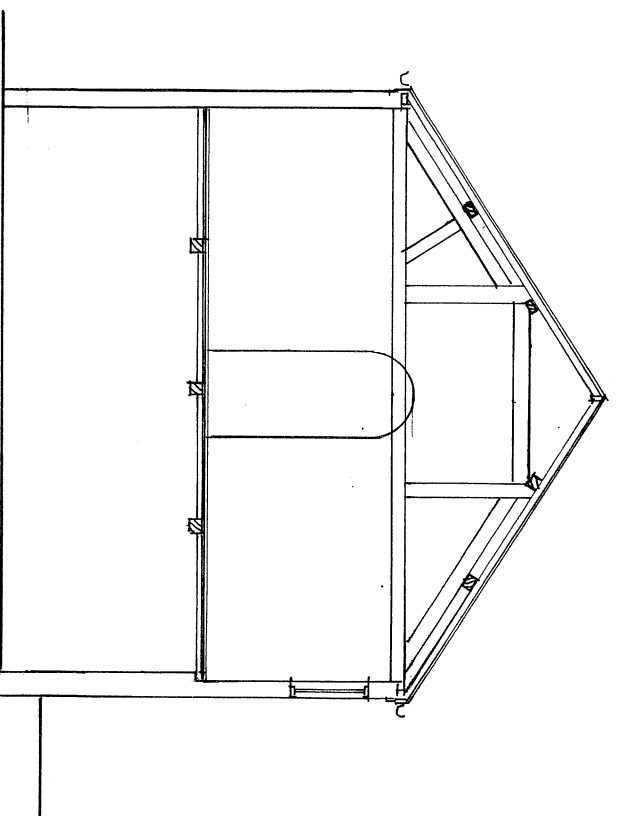

SECTION B - B

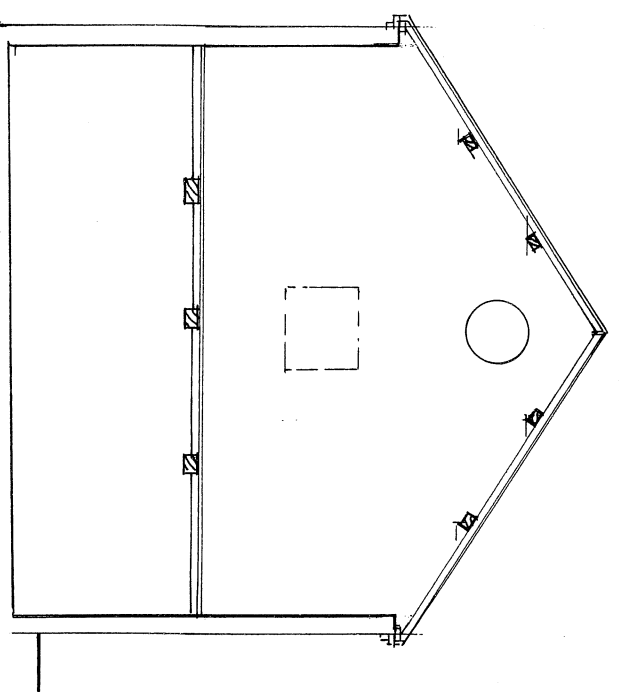


SECTION C - C

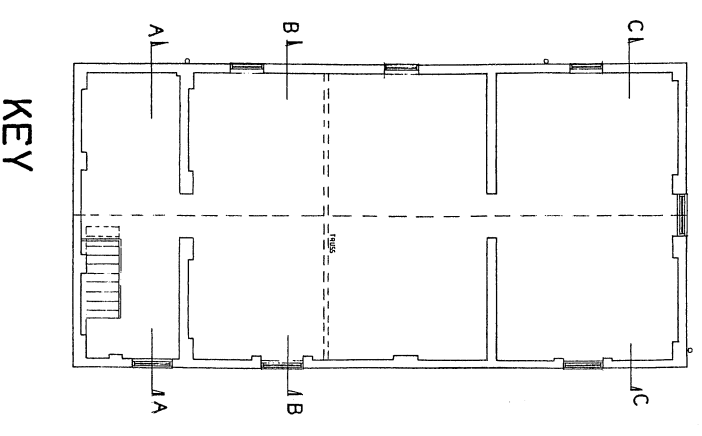


Drg no. 19
Scale 1:100 at A3

HOLT LODGE FARM HUGMORE LANE LLAN Y PWLL LL13 9YE
CONVERSION OF OUT-BUILDING 2


PROPOSED SECTIONS
SECTIONS PREPARED FOR THE SOLE PURPOSE
OF L.B.C. TO ILLUSTRATE CEILING POSITIONS

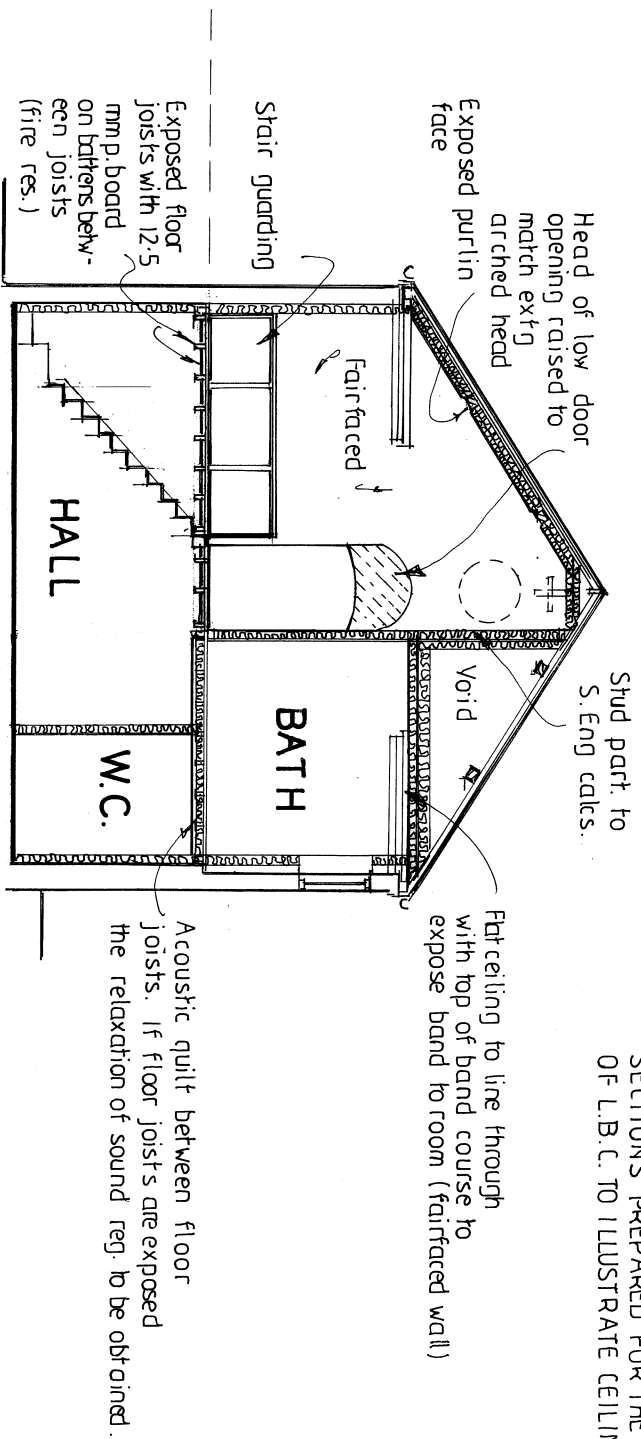


SECTION A - A

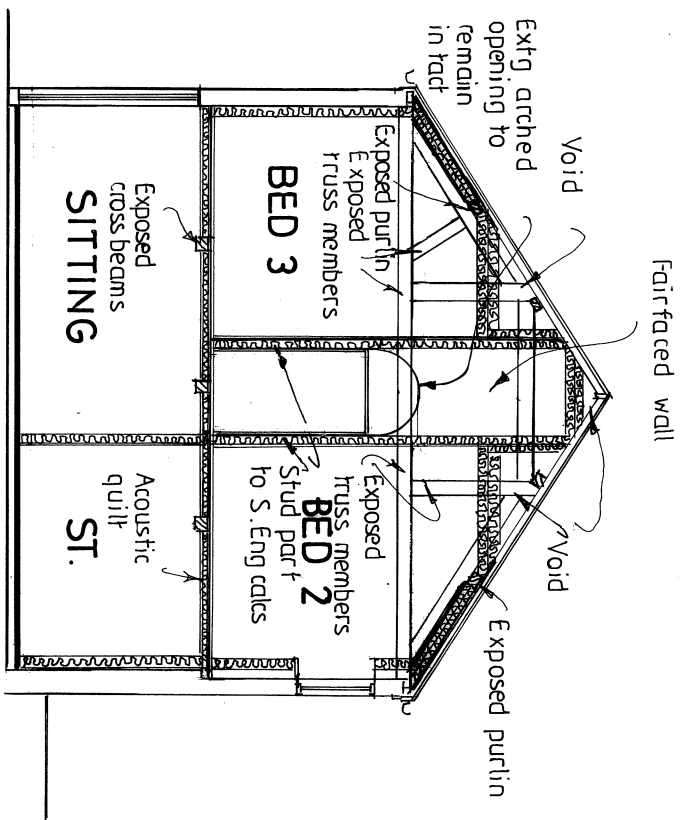

SECTION B - B

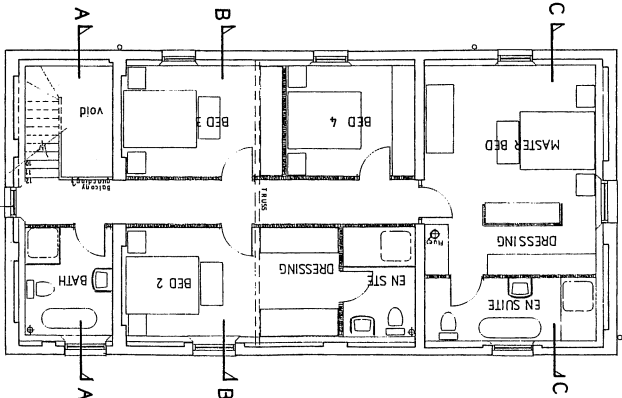


KEY

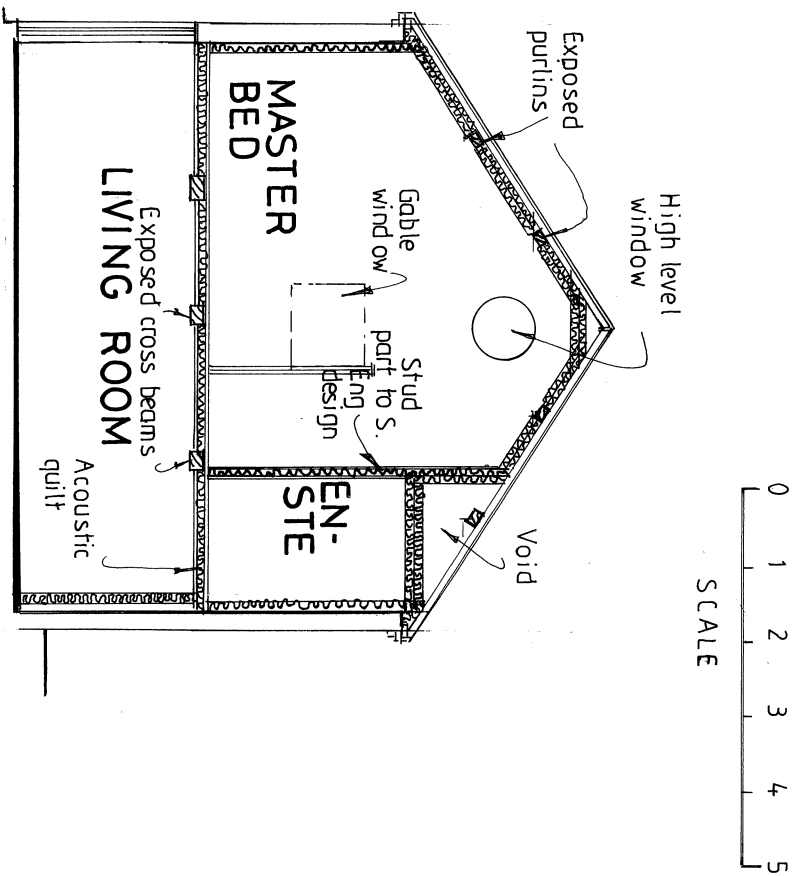

SECTION C - C

CONVERSION OF OUT-BUILDINGS

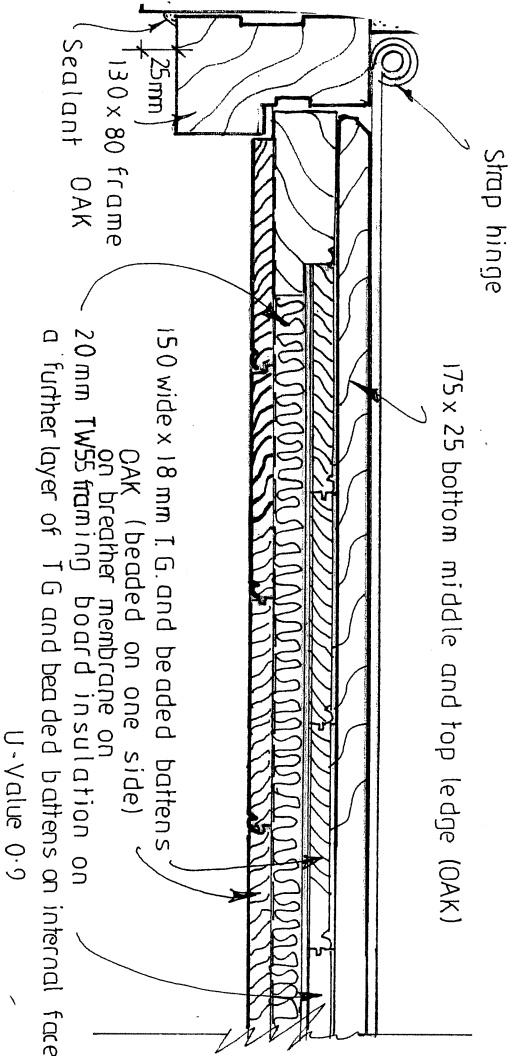

SECTION THRO' VERTICALLY BOARDED
EXTERNAL DOORS

DRAWING PREPARED SOLELY FOR LISTED BUILDING CONSENT AND NOT FOR MANUFACTURE