




SAFETY, HEALTH AND ENVIRONMENTAL INFORMATION
Refer to the relevant Construction (Design and Management) documentation where applicable.
It is assumed that all works on this drawing will be carried out by a competent contractor, working where appropriate to an approved method statement.

LEGEND	
	Location of Buildings
	Grass
	Tarmac
	Paving
	Gravel
	Concrete Apron of Fence
	Shrub
	Proposed earth banks - Approximate area of earthwork bunds 1.5m to 4m high
	Proposed covered walkway
	Denotes Double / Vehicle Gate
	Pedestrian gate
	Visitors Entry/Exit Route
	Staffs Entry/Exit Route
	Service Vehicles Entry/Exit Route

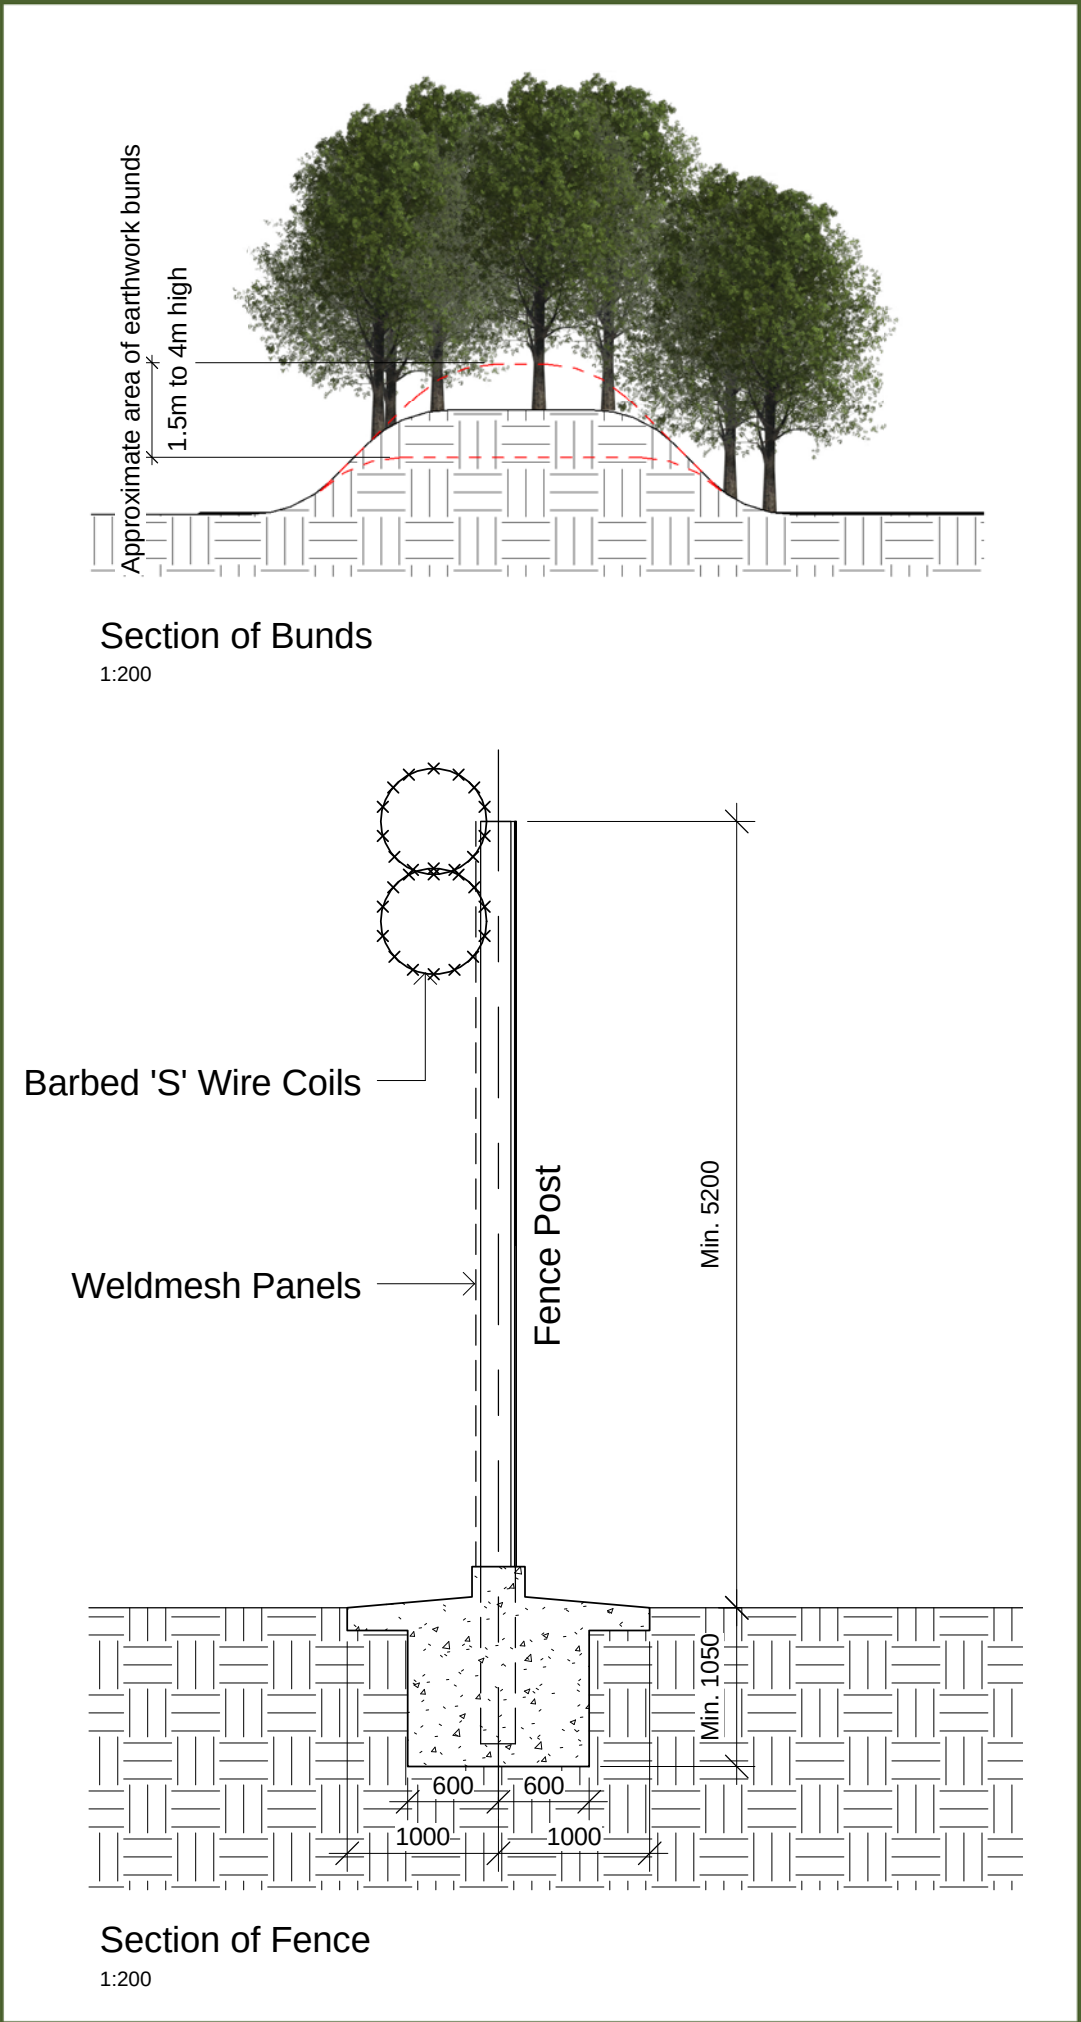

P04	By: JY Chk: KB App: JM Sections of site and fence added. Circulation routes indicated. Landscape legend added. Length of Building 109 'CaSU' amended. Apron of fence updated. Bus shelters moved.	19/08/2014
P03	By: JY Chk: KB App: JM Carpark rearranged. Turning circle and fence amended. Size of Sports Pitch changed. Sub-station of workshop amended.	08/08/2014
P02	By: MMD Chk: KB App: JM Clink Restaurant Position added, Multi-Faith Repositioned, Fences Updated, Support Deliveries & Carpark Modified	29/07/2014
P01	By: MN Chk: KB App: JM Initial Issue	18/07/2014

Revision	Description	Date
----------	-------------	------



Designers

CAPITA

HOARE LEA

TPS

Cross House

Project
North Wales Prison
Title
099 Site Masterplan General Arrangement Site Plan

DRAWING STATUS:		
S2 - Fit For Information		
Project No.	Scale & Size	
CS 070997	As indicated	
Drawing Identifier	Revision	
NWP-AR-CAP-099-PA-01-1001	P04	