



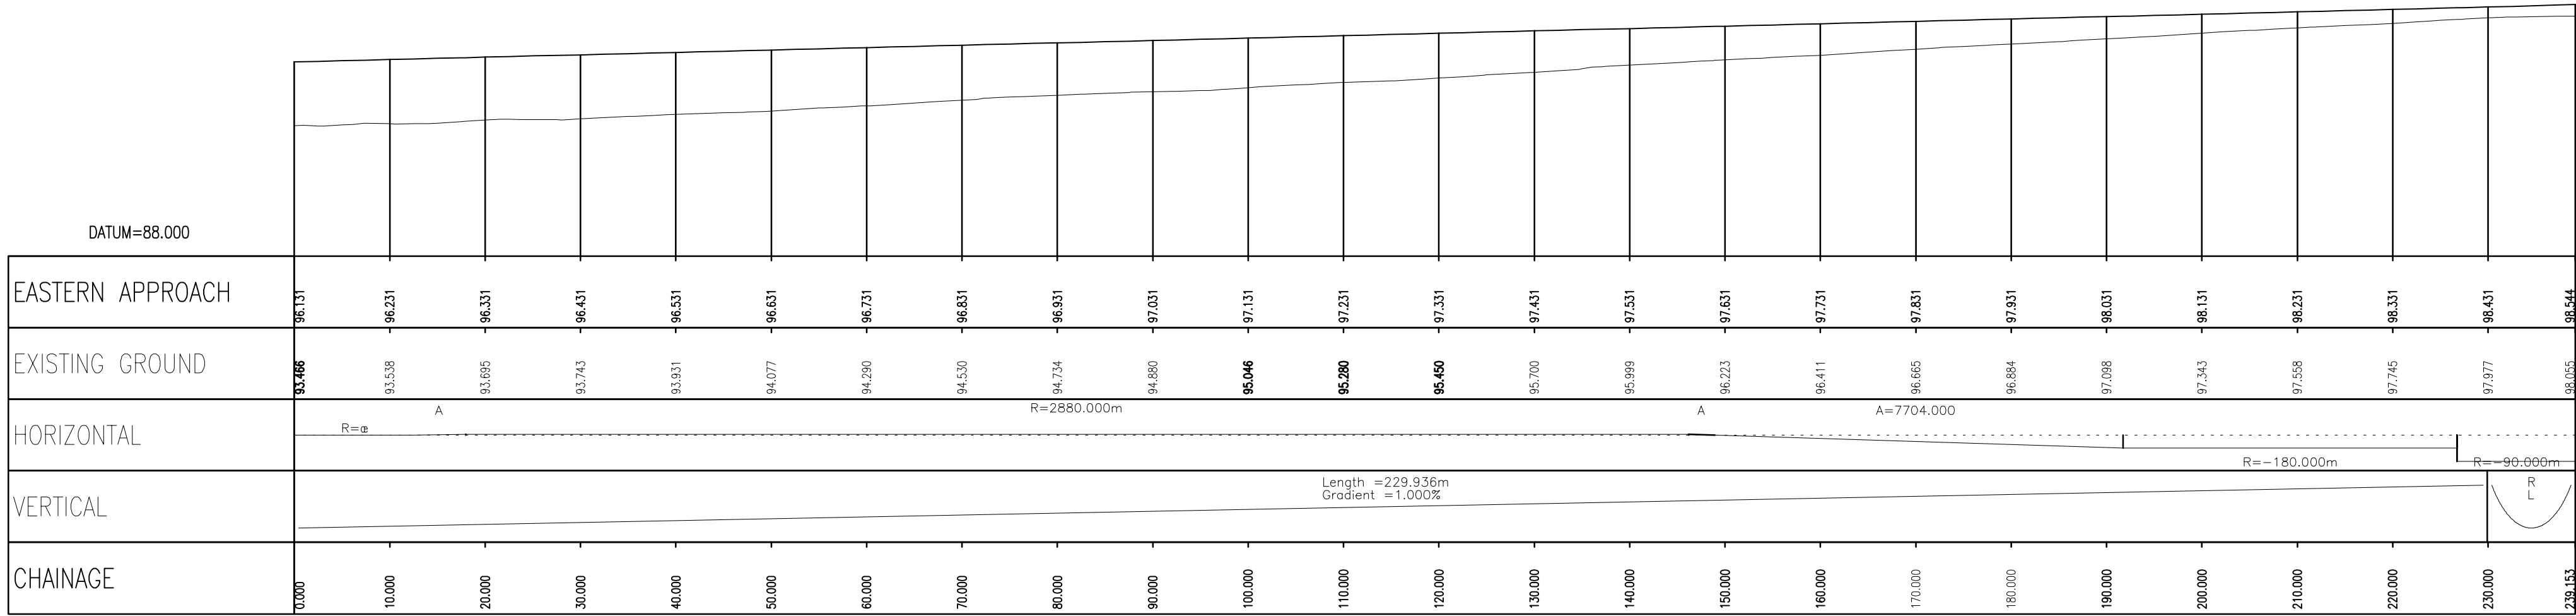

West Longitudinal Section
Scale 1:500

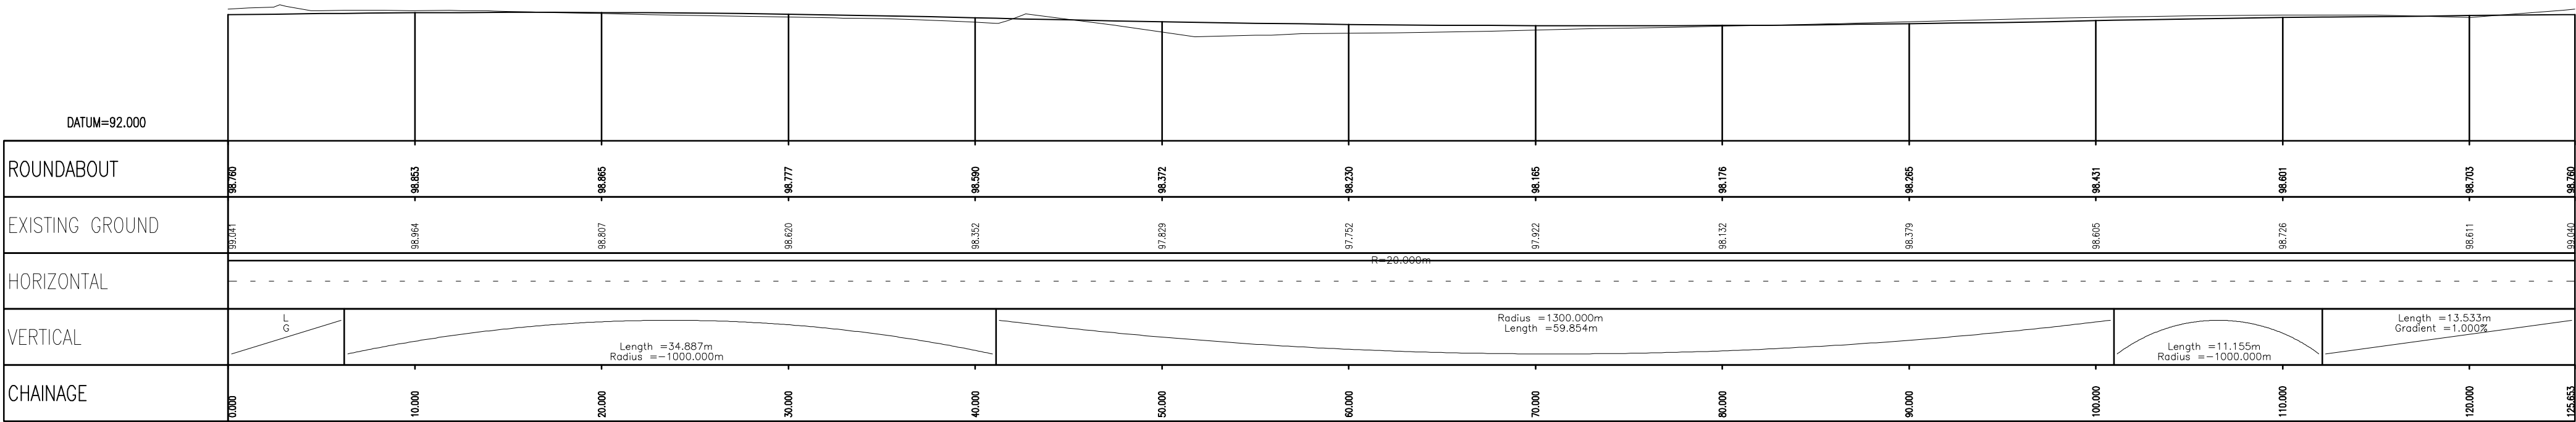

Roundabout Longitudinal Section
Scale 1:250

- NOTES
- This drawing should only be read in relation to the subject of the title. Other information shown on drawing is to be considered indicative only. Reference should be made to appropriate drawing series for other information.
 - Do not scale from this drawing.



Project

WREXHAM
WESTERN GATEWAY



Drawing Title

LONGITUDINAL SECTIONS

Rev.	Drawn	DB	Checked	MRD	Approved	SC	Date	29.07.14	FOR PLANNING
Description									
Scale (at A1)		Date			Drawn				
1:250		JULY 2014			DB				
Drg. no.									Rev.
61033427-H-000-04									-