

EXISTING ELEVATIONS


P / 2013 / 0123




Eastern Elevation



Western Elevation

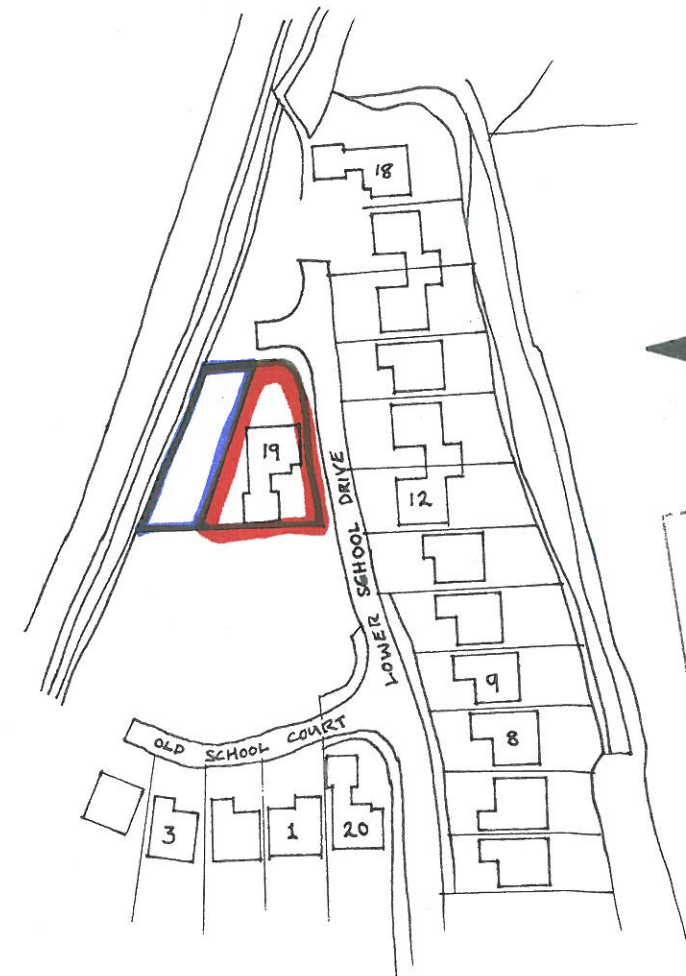

Location Plan

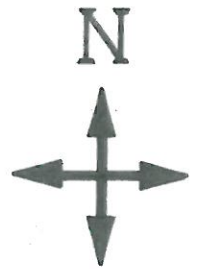

WREXHAM COUNTY
BOROUGH COUNCIL
18 FEB 2013
PLANNING DEPARTMENT




Northern Elevation

Scales - 1:100, 1:1250


Proposed extensions to side
& rear of NO. 19 Lower School
Drive, Ruabon for Mr. K. Jones
02/02/13

PROPOSED ELEVATIONS

P / 20 13 / 0 1 2 3

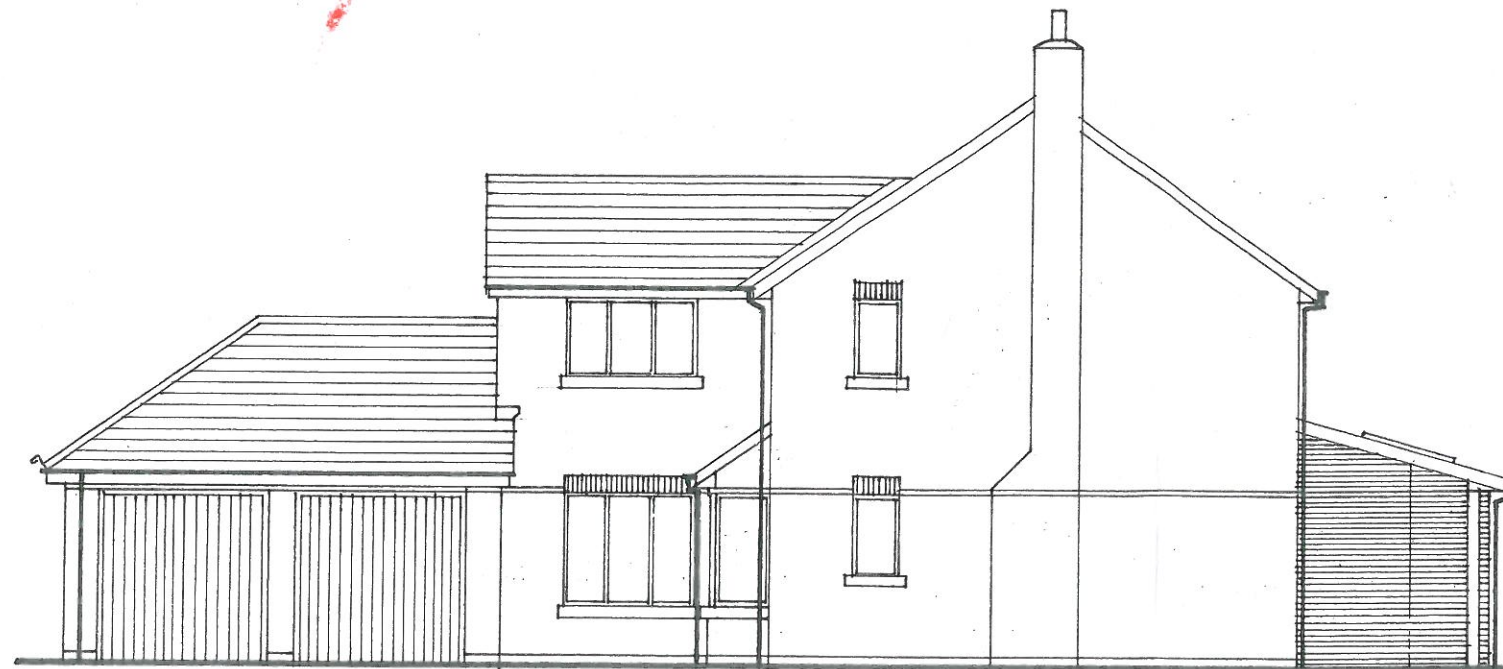

Eastern Elevation

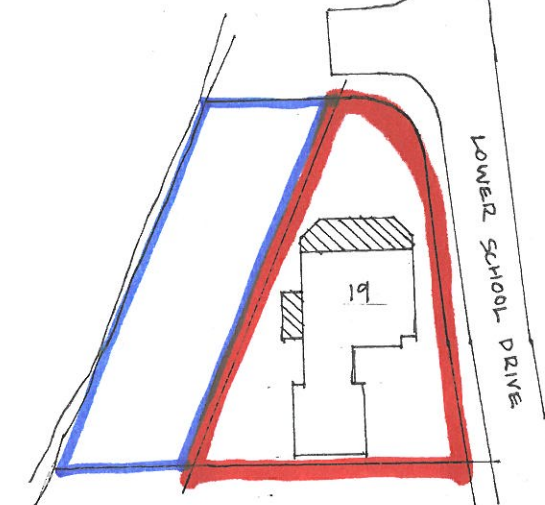

timber fascias & soffits to match
facebricks to match existing.



Site Plan



Western Elevation

Code 4 lead to flashings.
new opening to be
formed in Kitchen.

Roof tile to match existing.



Northern Elevation

Scales - 1:100, 1:500

Proposed Extensions to side
& Rear of no. 19 Lower
School Drive, Ruabon for
Mr K. Jones 02/02/13