



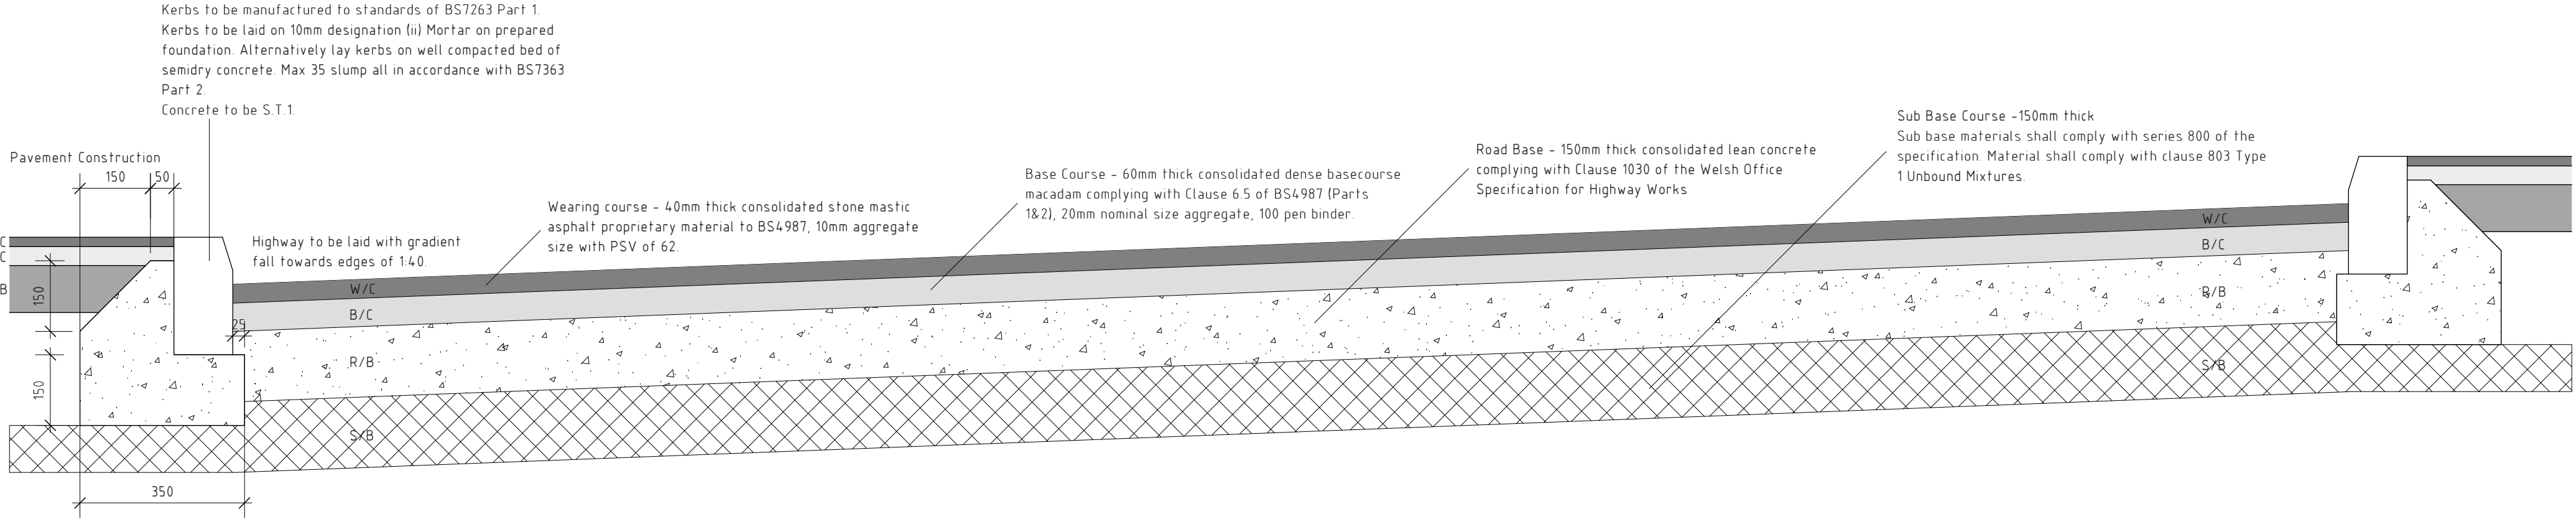

Road Cross Section 1:10

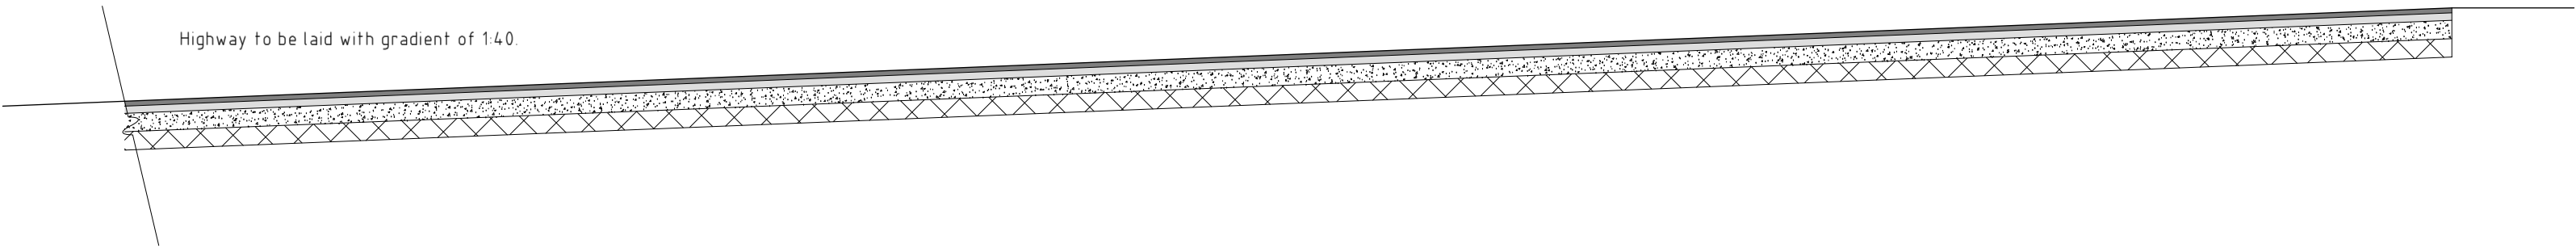

Typical Road Section 1:50

Rev	Date	Detail	Initial

Project: Proposed residential Development on Land at Moreton Avenue Johnstown	
Title: Road Sections	Scale: (A2) 1:10 & 1:50

Drawn By: S M Eltham	Date: Mar 2013
Drawing No: NOOG/35	Sheet: 1 of 1





Redwither Business Centre,
Redwither Business Park,
Wrexham. LL13 9XR
Tel: 01978 356500
www.blueprintarchitectural.com