
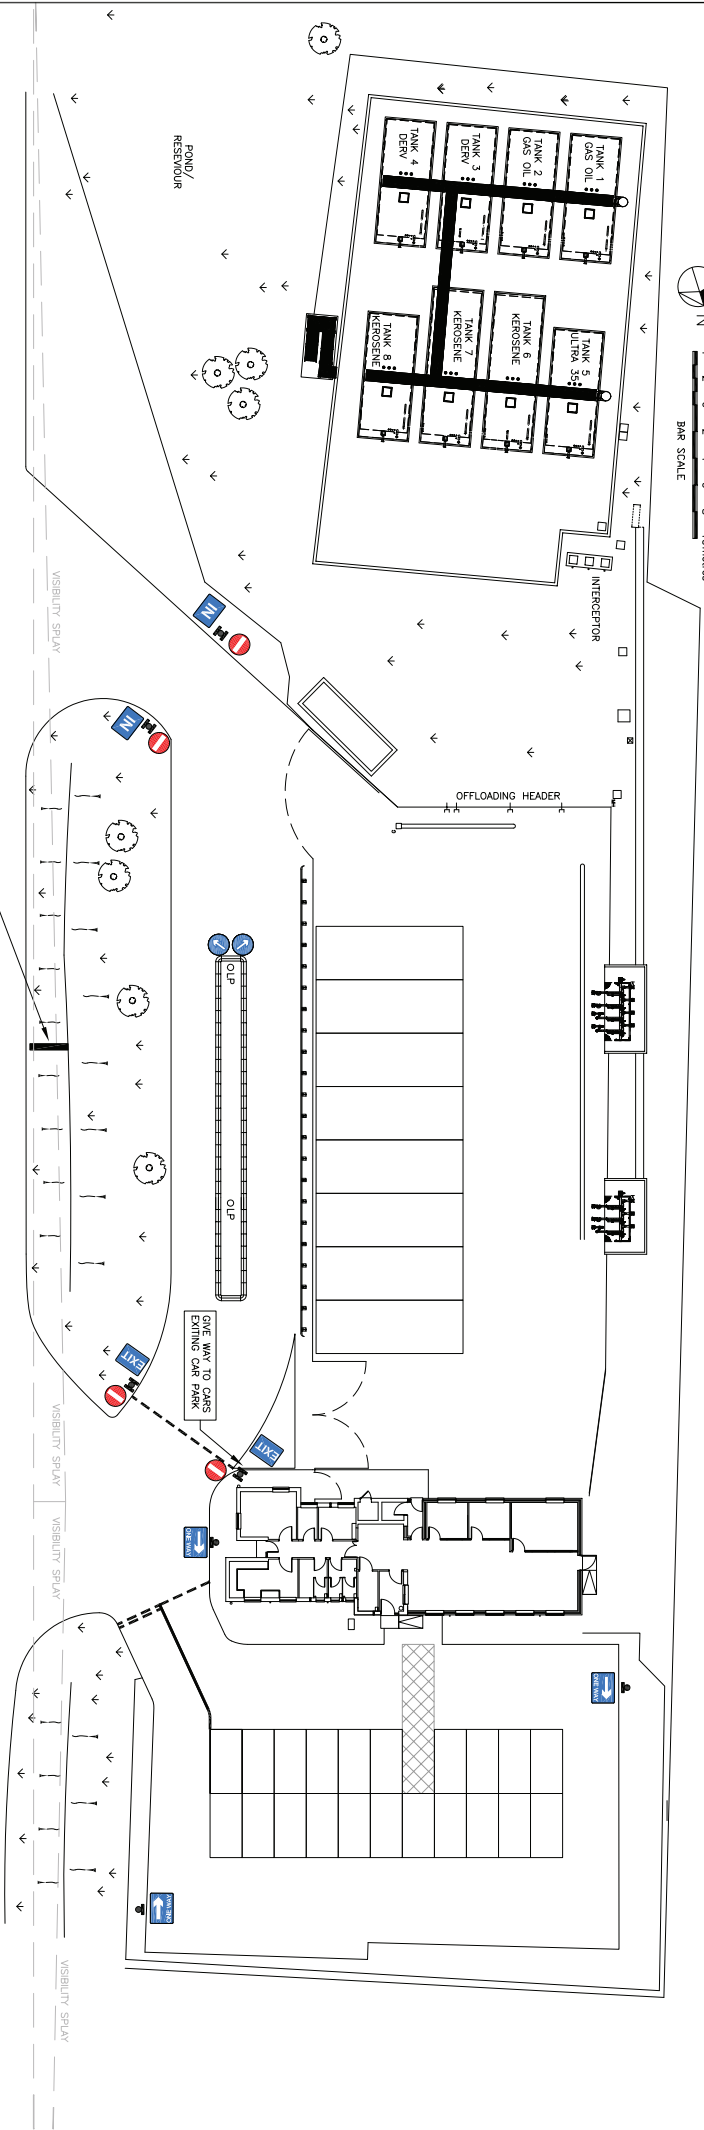


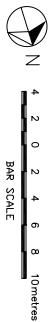

EXISTING DEPOT SIGN
TO BE REMOVED
(TO BE REMOVED) BE
OUT WITH VISIBILITY
SPRAY OF EXIT.

PROPOSED LINE MARKINGS & SIGN LAYOUT

SCALE 1:200

NOTE:- THE PROPOSED LAYOUT SHOWN ON THE DRAWING REQUIRES GB OILS AUTHORITY
TO PROCEED PRIOR TO ANY ENGINEERING WORKS COMMENCING

FOR TRIDENT ENGINEERING (NAME)	(SIGNATURE)	(DATE)
FOR GB OILS MANAGEMENT (NAME)	(SIGNATURE)	(DATE)
FOR GB OILS HEALTH & SAFETY (NAME)	(SIGNATURE)	(DATE)

Rev:	A	FIRST ISSUE	CH	SM
Date:	30.04.13			
Revision Details:				
Chk:	CH			
Appr:	SM			

GB Oils Ltd
TRYST HOUSE
GLENBERNIE BUSINESS PARK
LARBERT,
FK5 4RB

THIS DRAWING IS CONFIDENTIAL, AND THE INFORMATION CONTAINED HEREIN IS A CONFIDENTIAL, UNCLASSIFIED, IT IS SHOWN ON THE UNDERSIGNED DRAWING THAT IT IS NOT TO BE REVEALED TO OTHERS OR USED FOR ANY OTHER PURPOSE WITHOUT THE WRITTEN CONSENT OF TRIDENT ENGINEERING CONSULTANTS GB OILS LIMITED.



Consulting Engineers • Civil & Project Management • Quantity Surveyors
Civil Engineering & Design
GATHOUSE OFFICES, WESTWAY PORTERFIELD ROAD, RENFREW,
PA4 8DU SCOTLAND
Telephone: +44 (0) 141 591 1202 • Fax: +44 (0) 141 591 2209 • Email: info@tridenteng.net
www.tridenteng.net

Site: GB OILS – WREXHAM DEPOT

Title: DEPOT REDEVELOPMENT –
PROPOSED LINE MARKINGS & SIGNAGE LAYOUT

Dwg By: LR Checked: CH Approved: SM
Date: APR 13 Date: APR 13 Date: APR 13

Scale: 1:200@A1 Drawing No: 3676-025 Rev: A