

Full Planting Schedule										
Qty	Name	Age	Height	Form	Girth	Brks	Root	Cntr	Ctrs	Mix %
28	Achillea filipendulena 'Gold Plate'		20-30cm				C	3L	0.450	0.00
15	Ajuga reptans		10-15cm				C	3-4L	0.450	0.00
5	Amelanchier lamarckii		100-125cm				C	10L	0.000	0.00
2	Betula papyrifera	3x	400-450cm	Standard (Extra heavy)	14-16cm	5	RB		0.000	0.00
2	Betula pendula	3x	425-600cm	Standard (Extra heavy)	14-16cm		RB		0.000	0.00
48	Carex flacca		30-40cm				C	3L	0.450	0.00
36	Caryopteris clandonensis		20-30cm				C	3L	0.450	0.00
46	Ceanothus 'Autumnal Blue'		30-40cm				C	3L	0.580	0.00
41	Centranthus alba		20-30cm				C	3L	0.450	0.00
36	Centranthus ruber		20-30cm				C	3L	0.450	0.00
27	Choisya ternata		40-60cm			3	C	3L	0.580	0.00
6	Crataegus laevigata 'Paul's Scarlet'	3x	400-450cm	Standard (Extra heavy)	14-16cm	5	RB		0.000	0.00
43	Deschampsia cespitosa		30-40cm				C	3L	0.450	0.00
36	Escallonia 'Crimson Spire'		40-60cm			4	C	3L	0.450	0.00
89	Escallonia 'Donard Radiance'		60-80cm			5	C	5L	0.200	0.00
111	Fagus sylvatica	1+2	100-125cm	Feathered			B		0.200	0.00
47	Fuchsia magellanica		30-40cm				C	3L	0.450	0.00
30	Geranium macrorrhizum		20-30cm				C	3L	0.450	0.00
20	Geranium pratense		20-30cm	Cutting			C	3L	0.450	0.00
57	Hebe 'Great Orme'		30-40cm				C	3L	0.450	0.00
51	Hebe 'Midsummer Beauty'		30-40cm			3	C	3L	0.450	0.00
39	Hypericum maculatum		30-40cm				C	3L	0.450	0.00
153	Ilex aquifolium		60-80cm				C	5L	0.200	0.00
43	Lavandula angustifolia		30-40cm				C	3L	0.450	0.00
2	Malus sylvestris	3x	400-450cm	Standard (Heavy)	14-16cm	5	RB		0.000	0.00
26	Melissa officinalis		10-15cm				C	3L	0.450	0.00
18	Persicaria bistorta		20-30cm				C	3L	0.450	0.00
17	Potentilla fruticosa					3	C	3L	0.450	0.00
105	Primula vulgaris		10-15cm				C	2L	0.450	0.00
4	Prunus avium	3x	425-600cm	Standard (Extra heavy)	14-16cm	5	RB		0.000	0.00
2	Prunus serrula	3x	400-450cm	Standard (Extra heavy)	14-16cm	5	RB		0.000	0.00
8	Pyrus calleryana 'Chanticleer'	3x	400-450	Standard (Extra heavy)	14-16cm		RB		0.000	0.00
31	Rosmarinus officinalis		30-40cm				C	3L	0.580	0.00
37	Salvia officinalis		20-30cm				C	3L	0.450	0.00
14	Sedum spectabile		20-30cm				C	3L	0.450	0.00
4	Sorbus aria	3x	425-600cm	Standard (Extra heavy)	14-16cm		RB		0.000	0.00
4	Sorbus aucuparia 'Cardinal Royal'	3x	425-600cm	Standard (Extra heavy)	14-16cm		RB		0.000	0.00
30	Stachys lantana		20-30cm				C	3L	0.450	0.00

Native Bulb Mix

Qty	Name	Age	Height	Form	Girth	Brks	Root	Cntr	Ctrs	Mix %
260	Crocus nudiflorus								0.224	20.00
325	Galanthus nivalis (Single)								0.224	25.00
130	Hyacinthoides non-scripta		6+cm (Topsize)						0.224	10.00
389	Narcissus pseudonarcissus		5/+ (Topsize)						0.224	30.00
195	Ornithogalum angustifolium		6+cm (Topsize)						0.224	15.00
2612										

Native Hedgerow

Qty	Name	Age	Height	Form	Girth	Brks	Root	Cntr	Ctrs	Mix %
21	Acer campestre	1+1 or 1/1	40-50cm	Transplant			B		0.200	15.00
14	Corylus avellana	1+1 or 1/1	40-60cm			3	B		0.200	10.00
83	Crataegus monogyna	1+0 or 1/0	40-60cm	Seedling			B		0.200	60.00
14	Ilex aquifolium		60-80cm				C	3L	0.200	10.00
7	Viburnum opulus	1+1 or 1/1	40-60cm				B		0.200	5.00
139										
2751										

Notes


- Trees to include double timber stakes.
- Hedgerows to be planted at 5nr. per lin/m in double staggered rows.
- Hedgerows to the frontage of properties be maintained at a maximum height of 1mtr. Fagus sylvatica hedgerow to be cut on site to a maximum height of 1mtr.
- Apply 75mm medium grade bark mulch to all planting areas.

Overview
Not to scale



- KEY
- Existing trees
 - Proposed tree planting
 - Proposed shrub planting
 - Proposed hedgerow
 - Proposed amenity grass
 - Proposed bulb planting
 - Specimen shrub

Area 1
1:200 scale

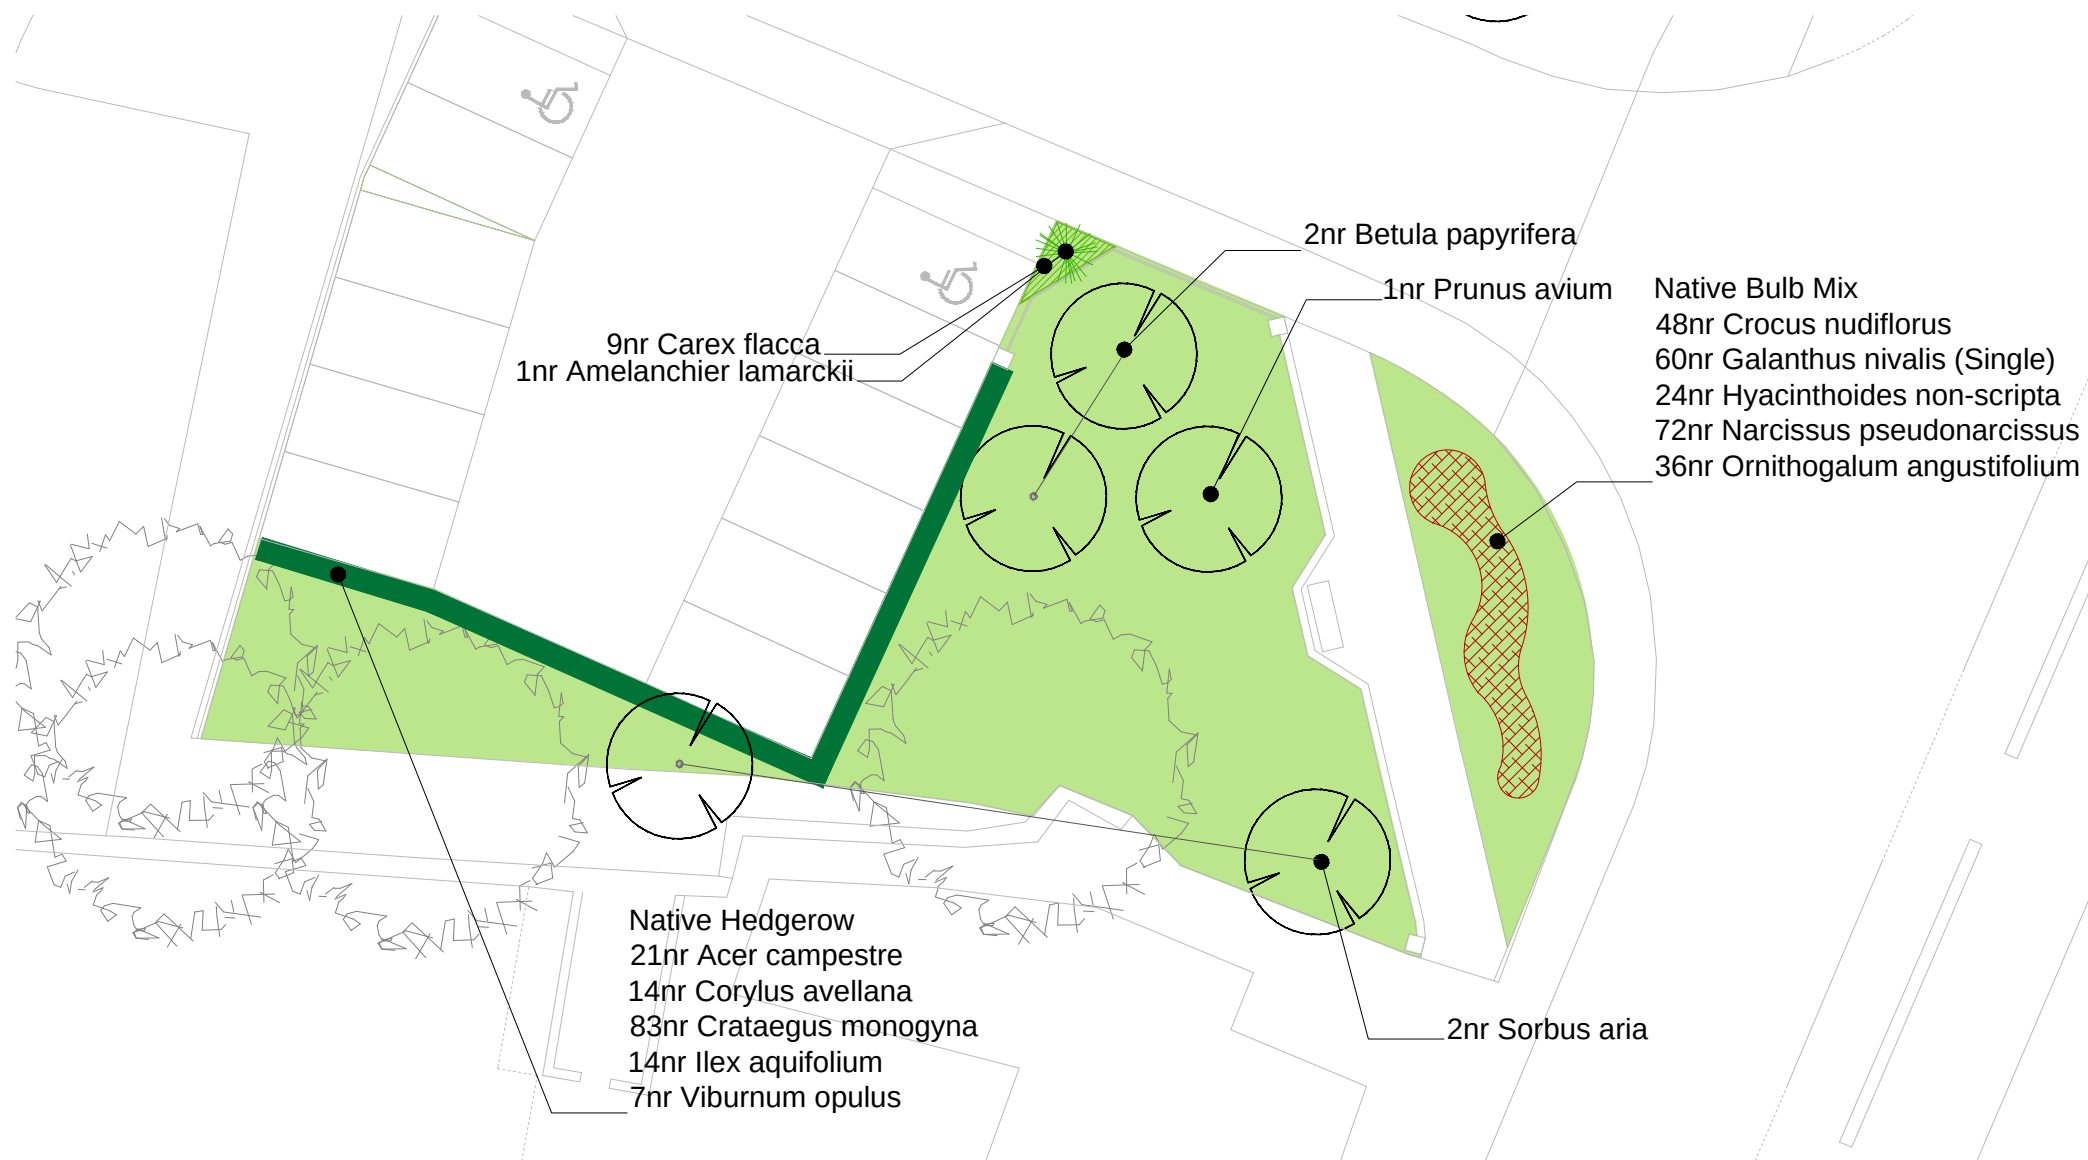

Reproduced by permission of Ordnance Survey on behalf of Her Majesty's Stationery Office.

© Crown Copyright and database right 2010. All rights reserved.

Rev	Description	SW	PH	04/07/14
		Drawn	Approved	Date

	Genesis Centre Birchwood Science Park Warrington WA3 7BH Tel 01925 844004 Fax 01925 844002 e-mail tep@tep.uk.com
--	---

Project

Maelor Place,
Ruabon,
Wrexham

Title

Detailed Planting Plan
Overview and Area 1

Drwg No
D4605.001A

Scale See Drawing @ A1	Date 11/06/14
Drawn OD	Checked SW Approved PH