



- Notes:-**
- This drawing and the design is protected by copyright law.
 - Do not scale from this drawing, refer any query.
 - Contractor to check all dimensions on site and to report any discrepancy prior to construction or off-site fabrication commencing.
 - All structural components / alterations shown are indicative and must be verified by a Structural Engineer.

- PROPOSED EXTERNAL FINISHES:-**
- **Arena Finish:** Silica sand and rubber chip mixed.
 - **Fencing:** Twin-vac treated softwood fencing, kick-boards & gates.

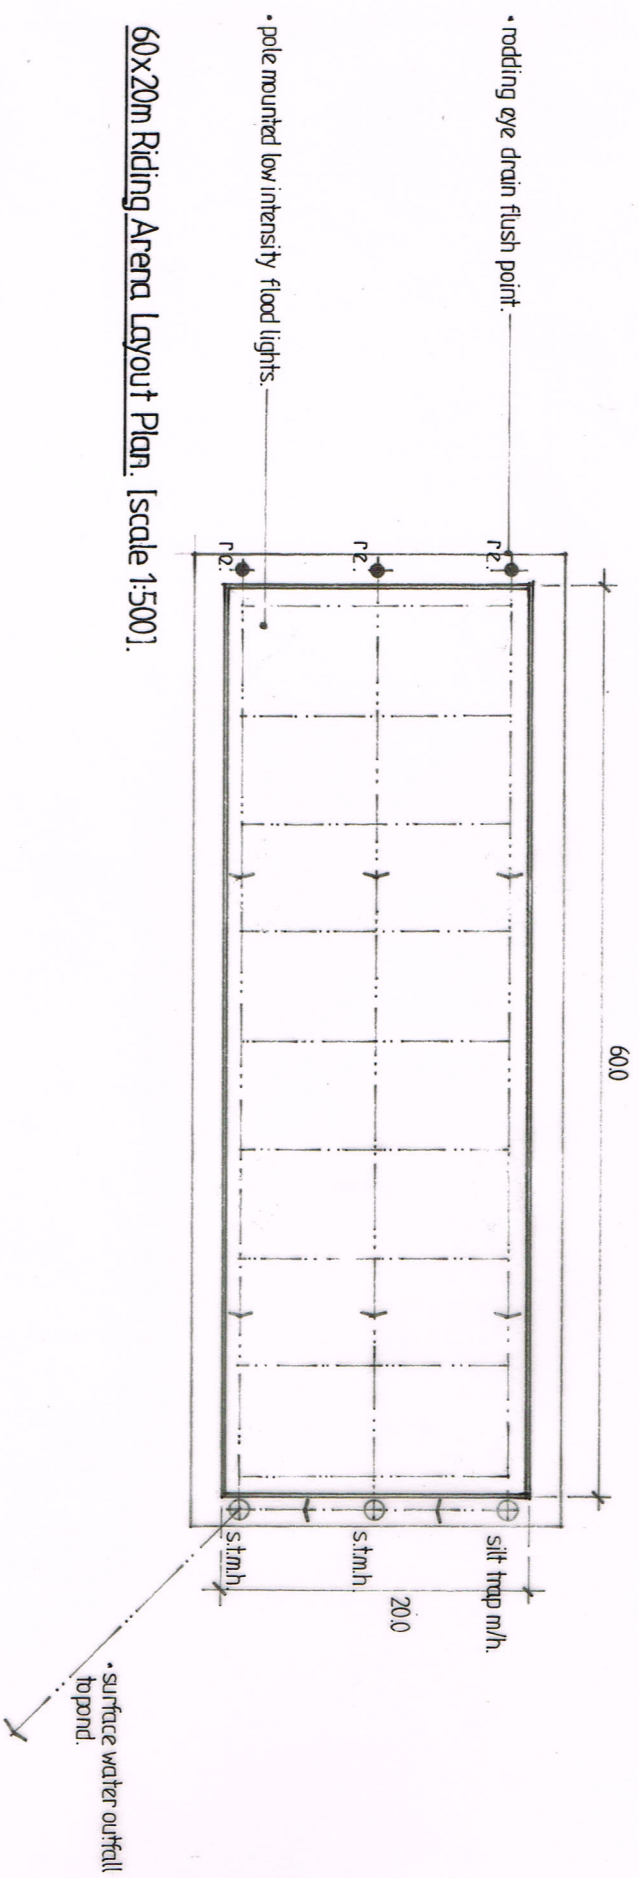

60x20m Riding Arena Layout Plan. [scale 1:500].

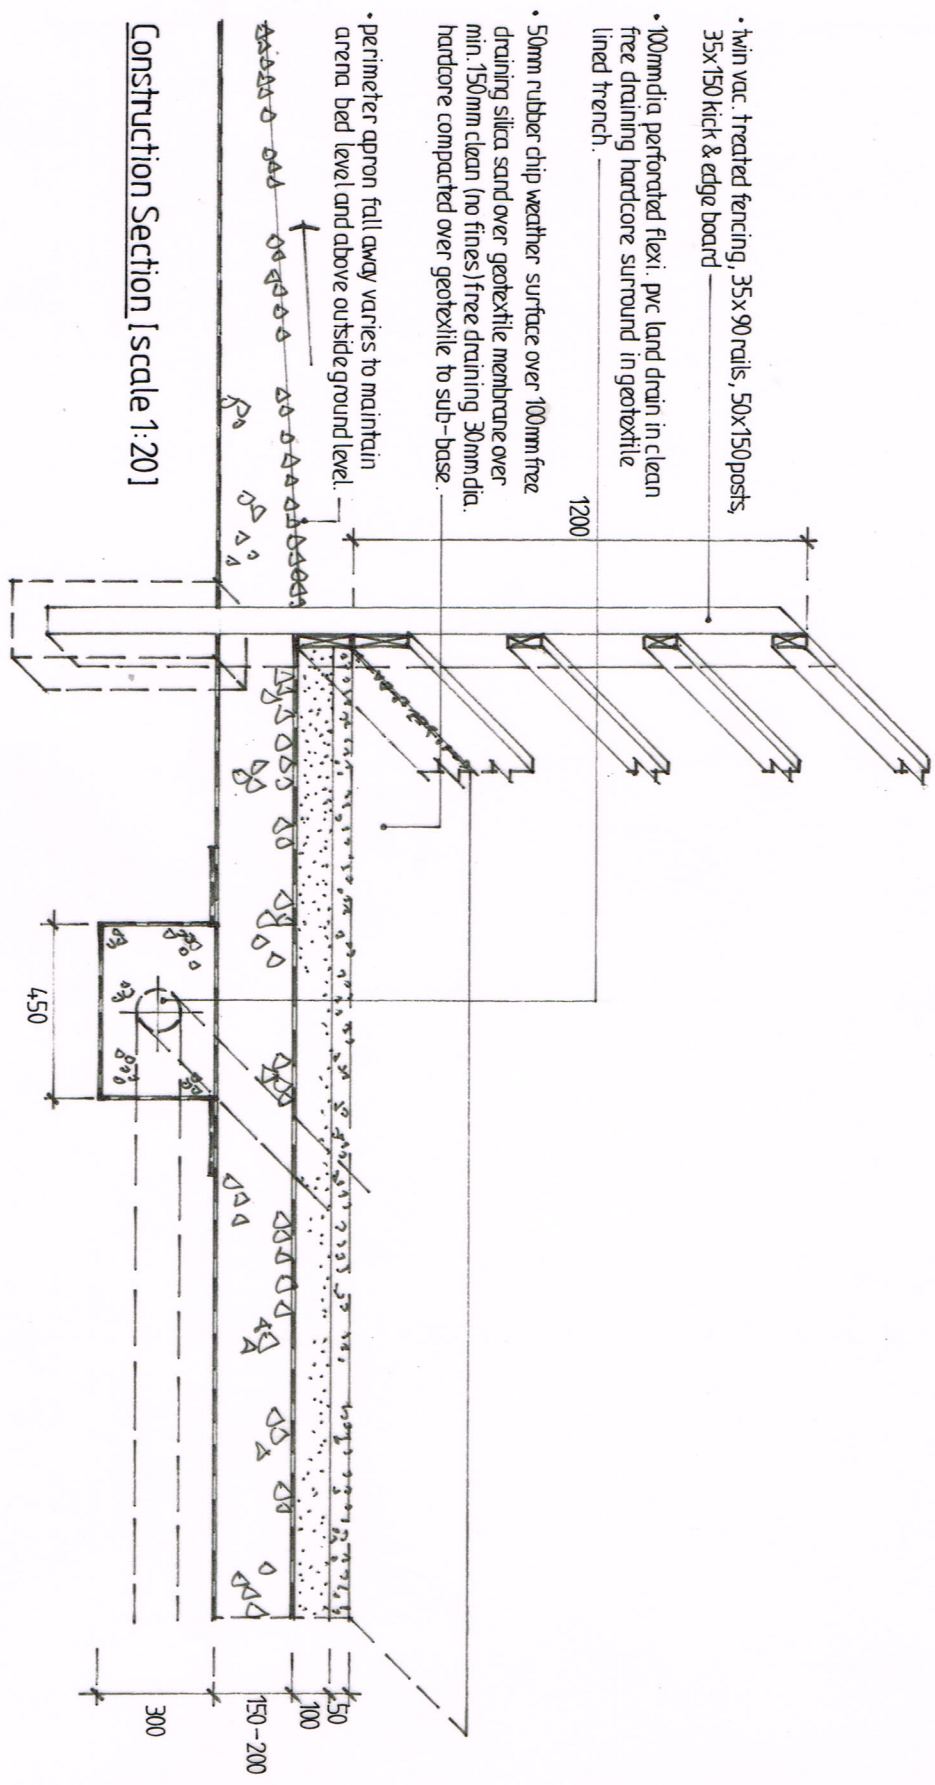

Construction Section [scale 1:20]

Rev/A Flood lighting omitted. 22:02:13

ADS Architectural Design Services.
 Tel / Fax 01978 711900 / E-mail: cloy_cnf@btinternet.com

Client: Mr. & Mrs. P. Moreton
Scheme: Oakfields Farm, Hollybush Lane, Penley, Wrexham.
 - New Riding Arena & New Agricultural Shed.
Dwg Title: PROPOSED RIDING ARENA - DETAIL SHEET.

Job No. / Dwg. No. / Rev.	Scale	Date
392 / SK03 / A	As Shown (@ A3)	May 2012.