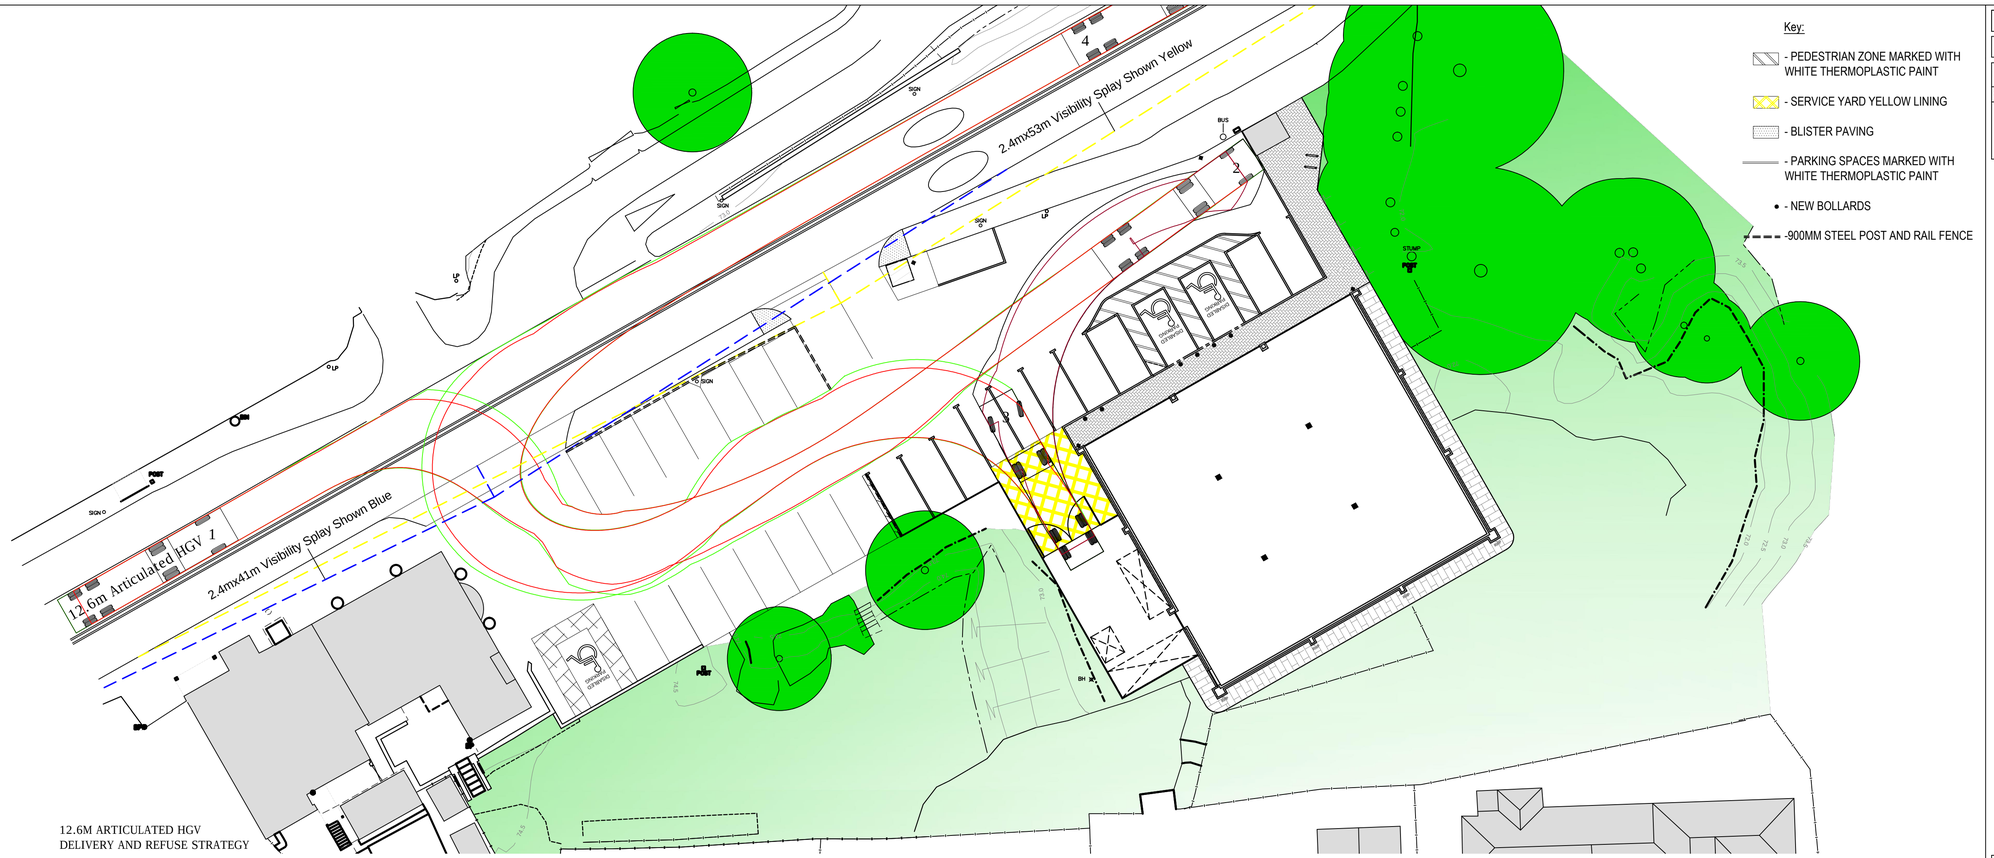

12.6M ARTICULATED HGV
DELIVERY AND REFUSE STRATEGY

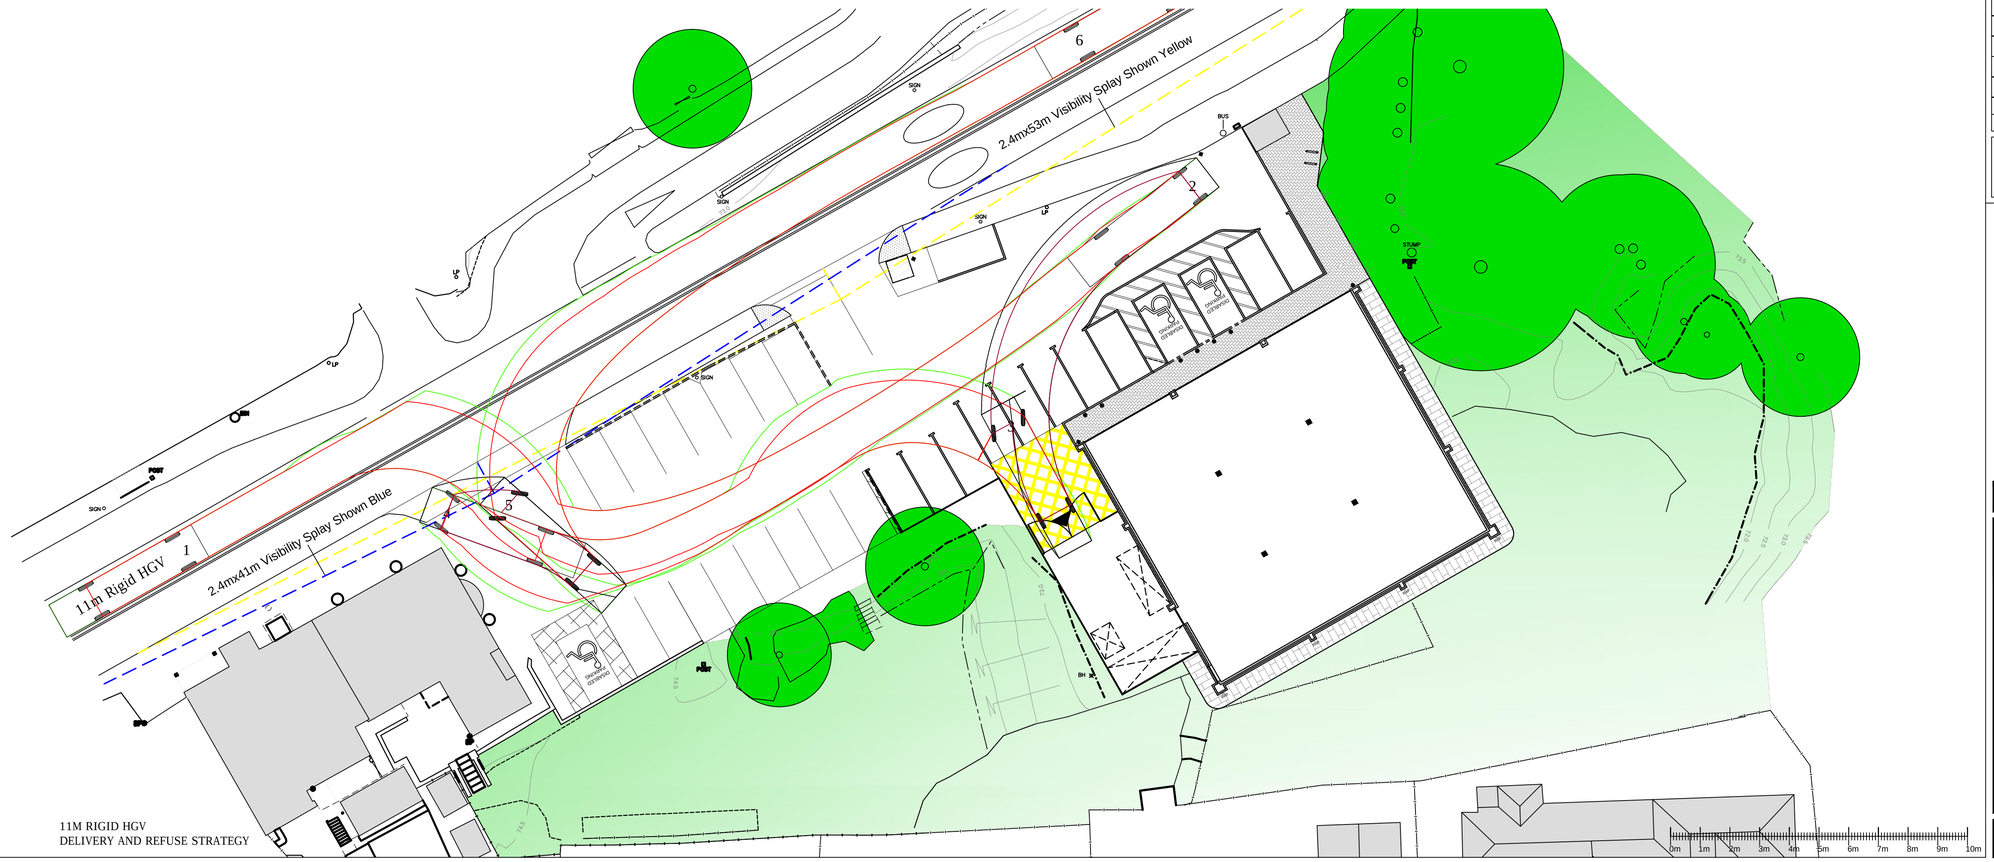

11M RIGID HGV
DELIVERY AND REFUSE STRATEGY

Key:

- PEDESTRIAN ZONE MARKED WITH WHITE THERMOPLASTIC PAINT
- SERVICE YARD YELLOW LINING
- BLISTER PAVING
- PARKING SPACES MARKED WITH WHITE THERMOPLASTIC PAINT
- NEW BOLLARDS
- 900MM STEEL POST AND RAIL FENCE

Copyright KMB Ltd.

Do Not Scale This Drawing For Construction Purposes

CDM - Significant Design Hazards

Hazard	Control

Rev	Date	Description	Drawn	Checked
C	31.01.13	Timber post and rail fence removed	RM	DF
B	28.01.13	Amendments to parking spaces and fences	RM	DF
A	17.01.13	Revision to tracking and vision splays	RM	DF

Amendments

Drawing Status

- Quantity Surveying
- Project Management
- Architecture
- Construction Safety

PROJECT
THE RED LION
MARFORD
LL12 8SN

CLIENT
MARSTONS ESTATES LTD

TITLE
DELIVERY AND REFUSE STRATEGY

SCALE	DATE
1:200 @ A1	NOV 2012

DRAWN BY	CHECKED BY	DRAWING No.	REV
RM	DF	3405-P09	C

The Old Bake House, Kirton, Lincolnshire, PE20 1EH
t: 01205 724016 f: 01205 724470 e: kmb@kmb-ltd.co.uk