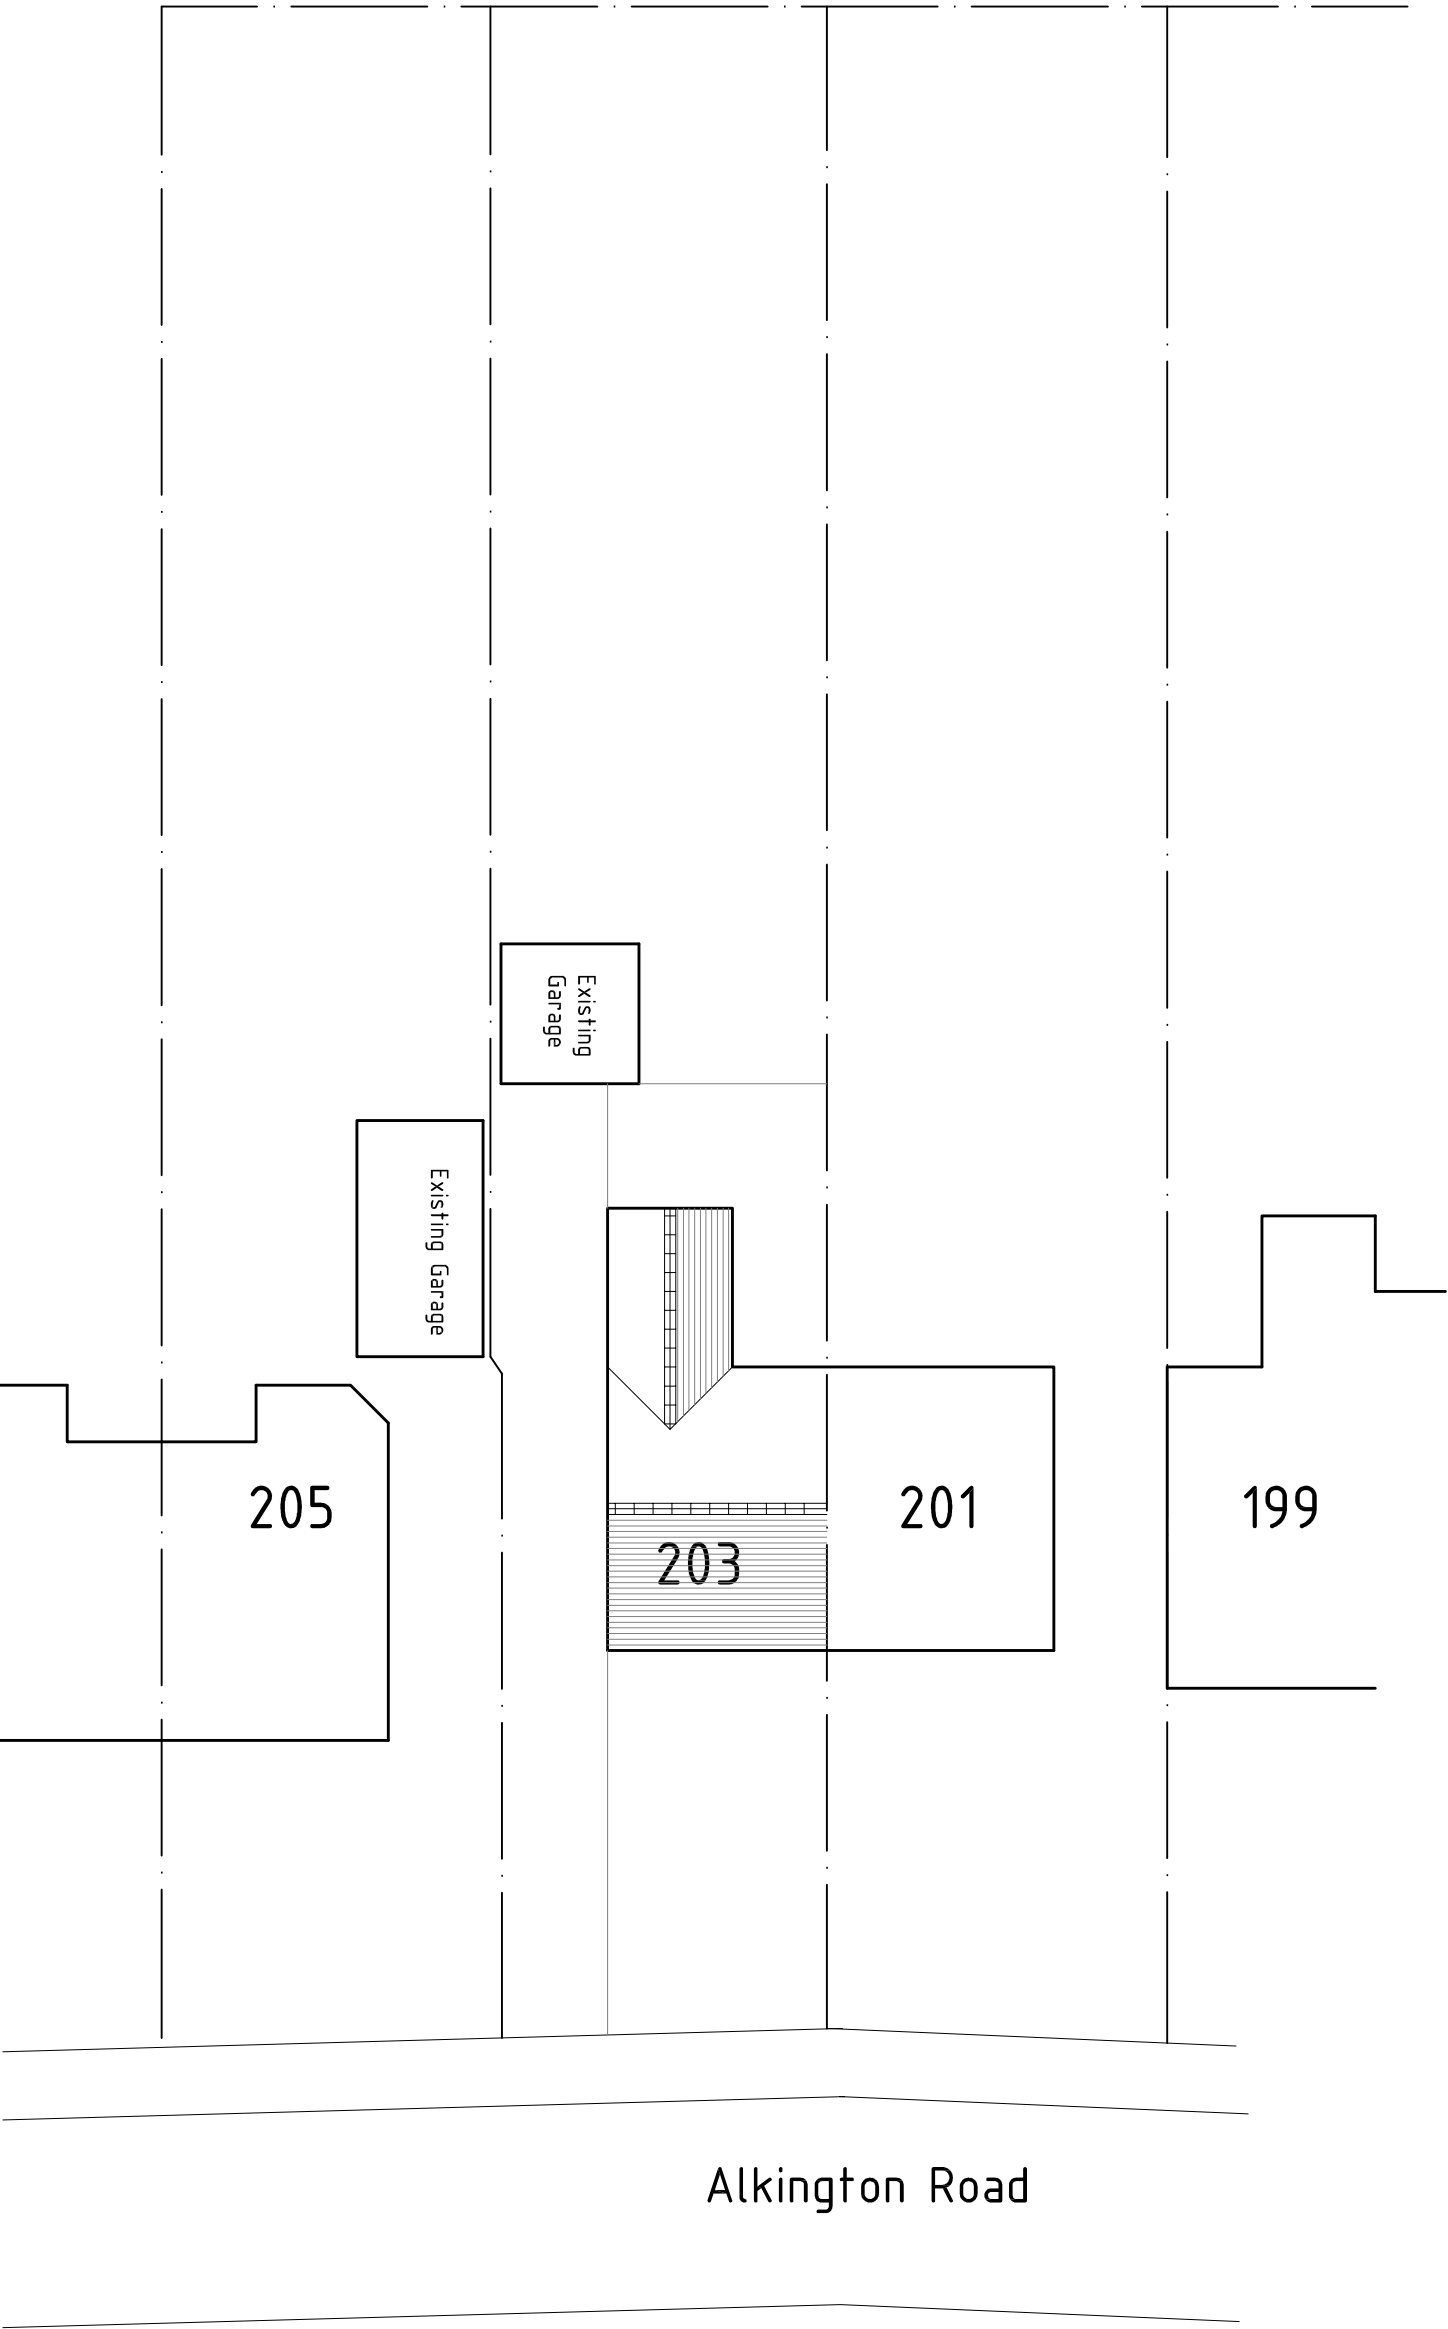


Unit B1, Bersham Enterprise Park, Rhosyllten, Wrexham, LL14 4EG
01978 353445 / 07734 710223

www.hdslimited.com
hds.ltd@live.co.uk

Architectural and Energy Assessment Services

Proposed Garage and Games Room for Mr Phil Evanson

203 Alkington Road, Whitnurch, Shropshire.

Date: April 13 Scale 1:200 @ A3

Block Plan as Existing

Dwg No PE-01

Please Note: Do not Scale From This Drawing