


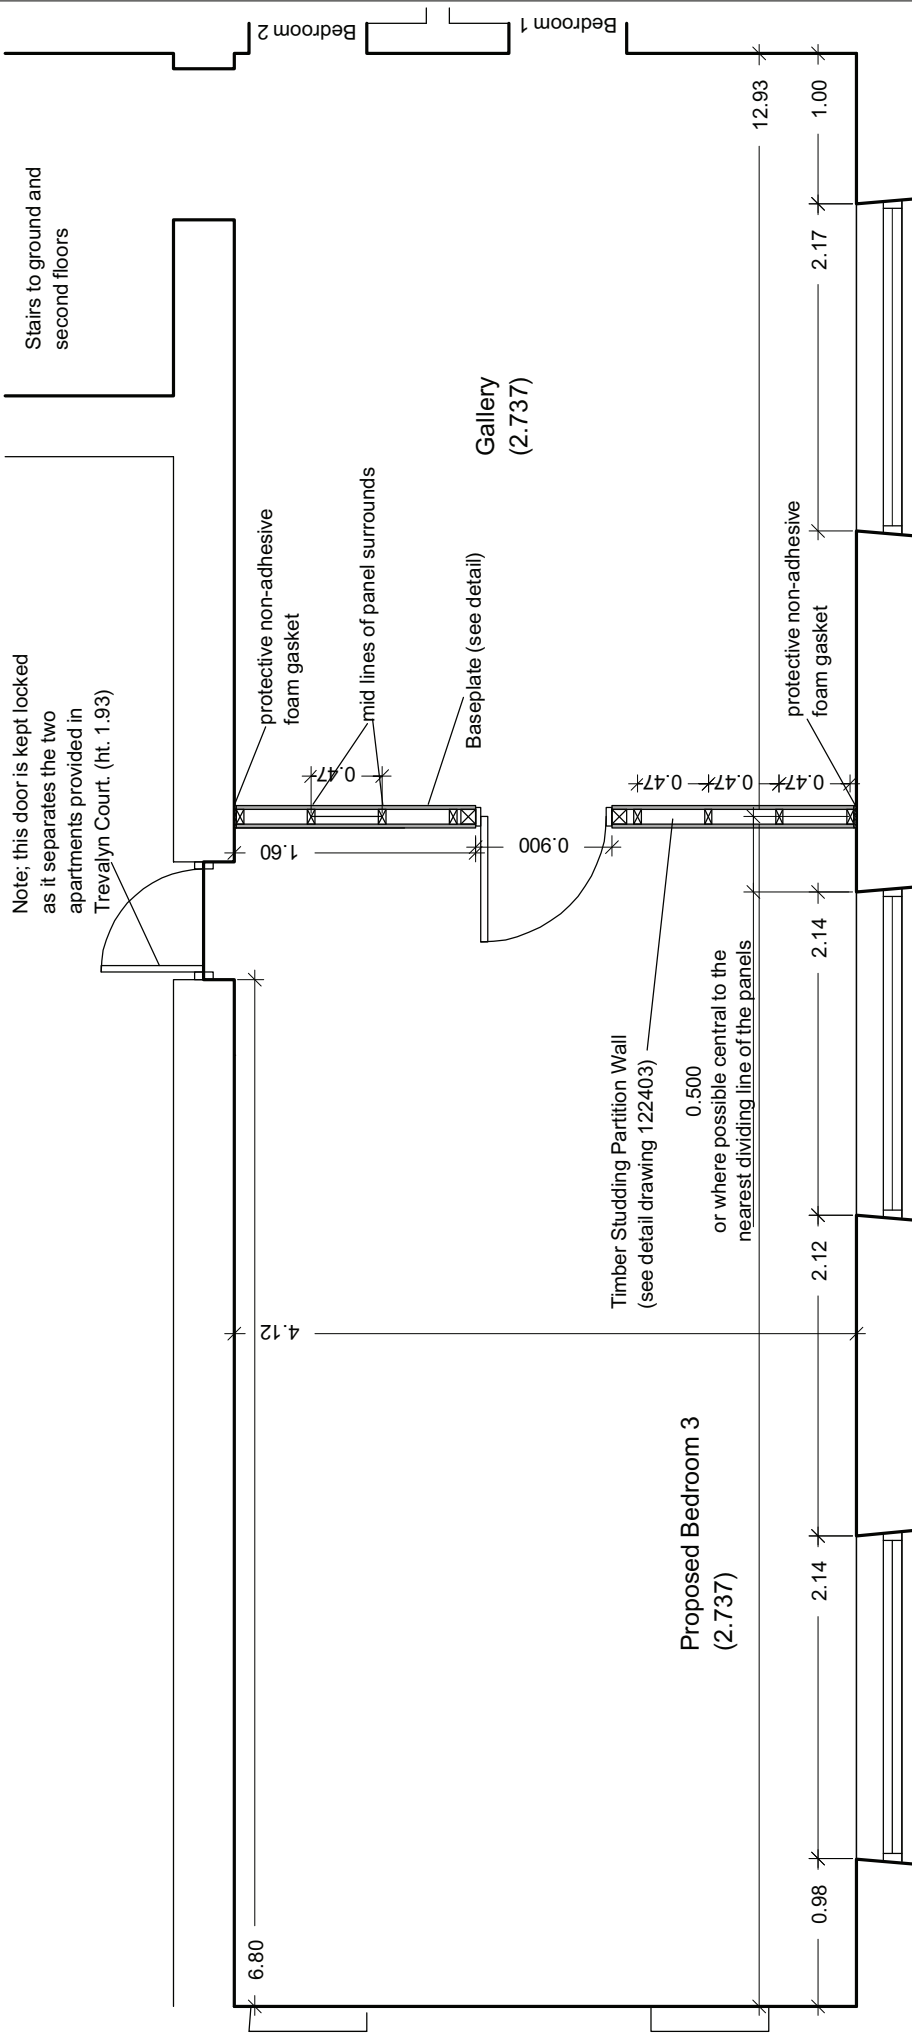

Proposed 1st Floor Bedroom & Corridor Plan View 1:50

Client: Mr & Mrs Wright Address: Trevalyn Court, Rossett, Wrexham, LL12 0HH Project: Installation of Partition wall to create a new bedroom area.	Site Address: Trevalyn Court, Rossett, Wrexham, LL12 0HH Drawing: Proposed Plan View Option B	NOTES: Wall linings: 15mm Sounbloc Panels and mouldings to match/harmonise with existing.
Job No: 1224-12	Scales: 1 : 50	Issue Date: 03/12/12 Drawn by: RG

Amendments		
Date	Details	Drawn by:

Roland George & Associates.

Richard George MRICS FIOB FASI
Chartered Surveyor - Architectural Consultancy

Residential - New Builds - Conversions - Renovation - Refurbishment - Commercial - Industrial - Agricultural - Land

79, 81 & 83 The Quadrant, 2, St James, Gloucestershire GL1 1AS
Tel: 01452 744000
Mobile: 01286 997968
rgeorge@roland-george.co.uk
roland-george.co.uk

Information contained in this drawing is provided in good faith with due regard to accuracy, and with no intentional infringement of 3rd party copyright. Check all dimensions on site and in the event of discrepancy notify Roland George (Chartered Surveyor) and cease work in the area of the discrepancy until it is resolved.

DWG No: 122402B
Issue Date: 03/12/12

All rights reserved.