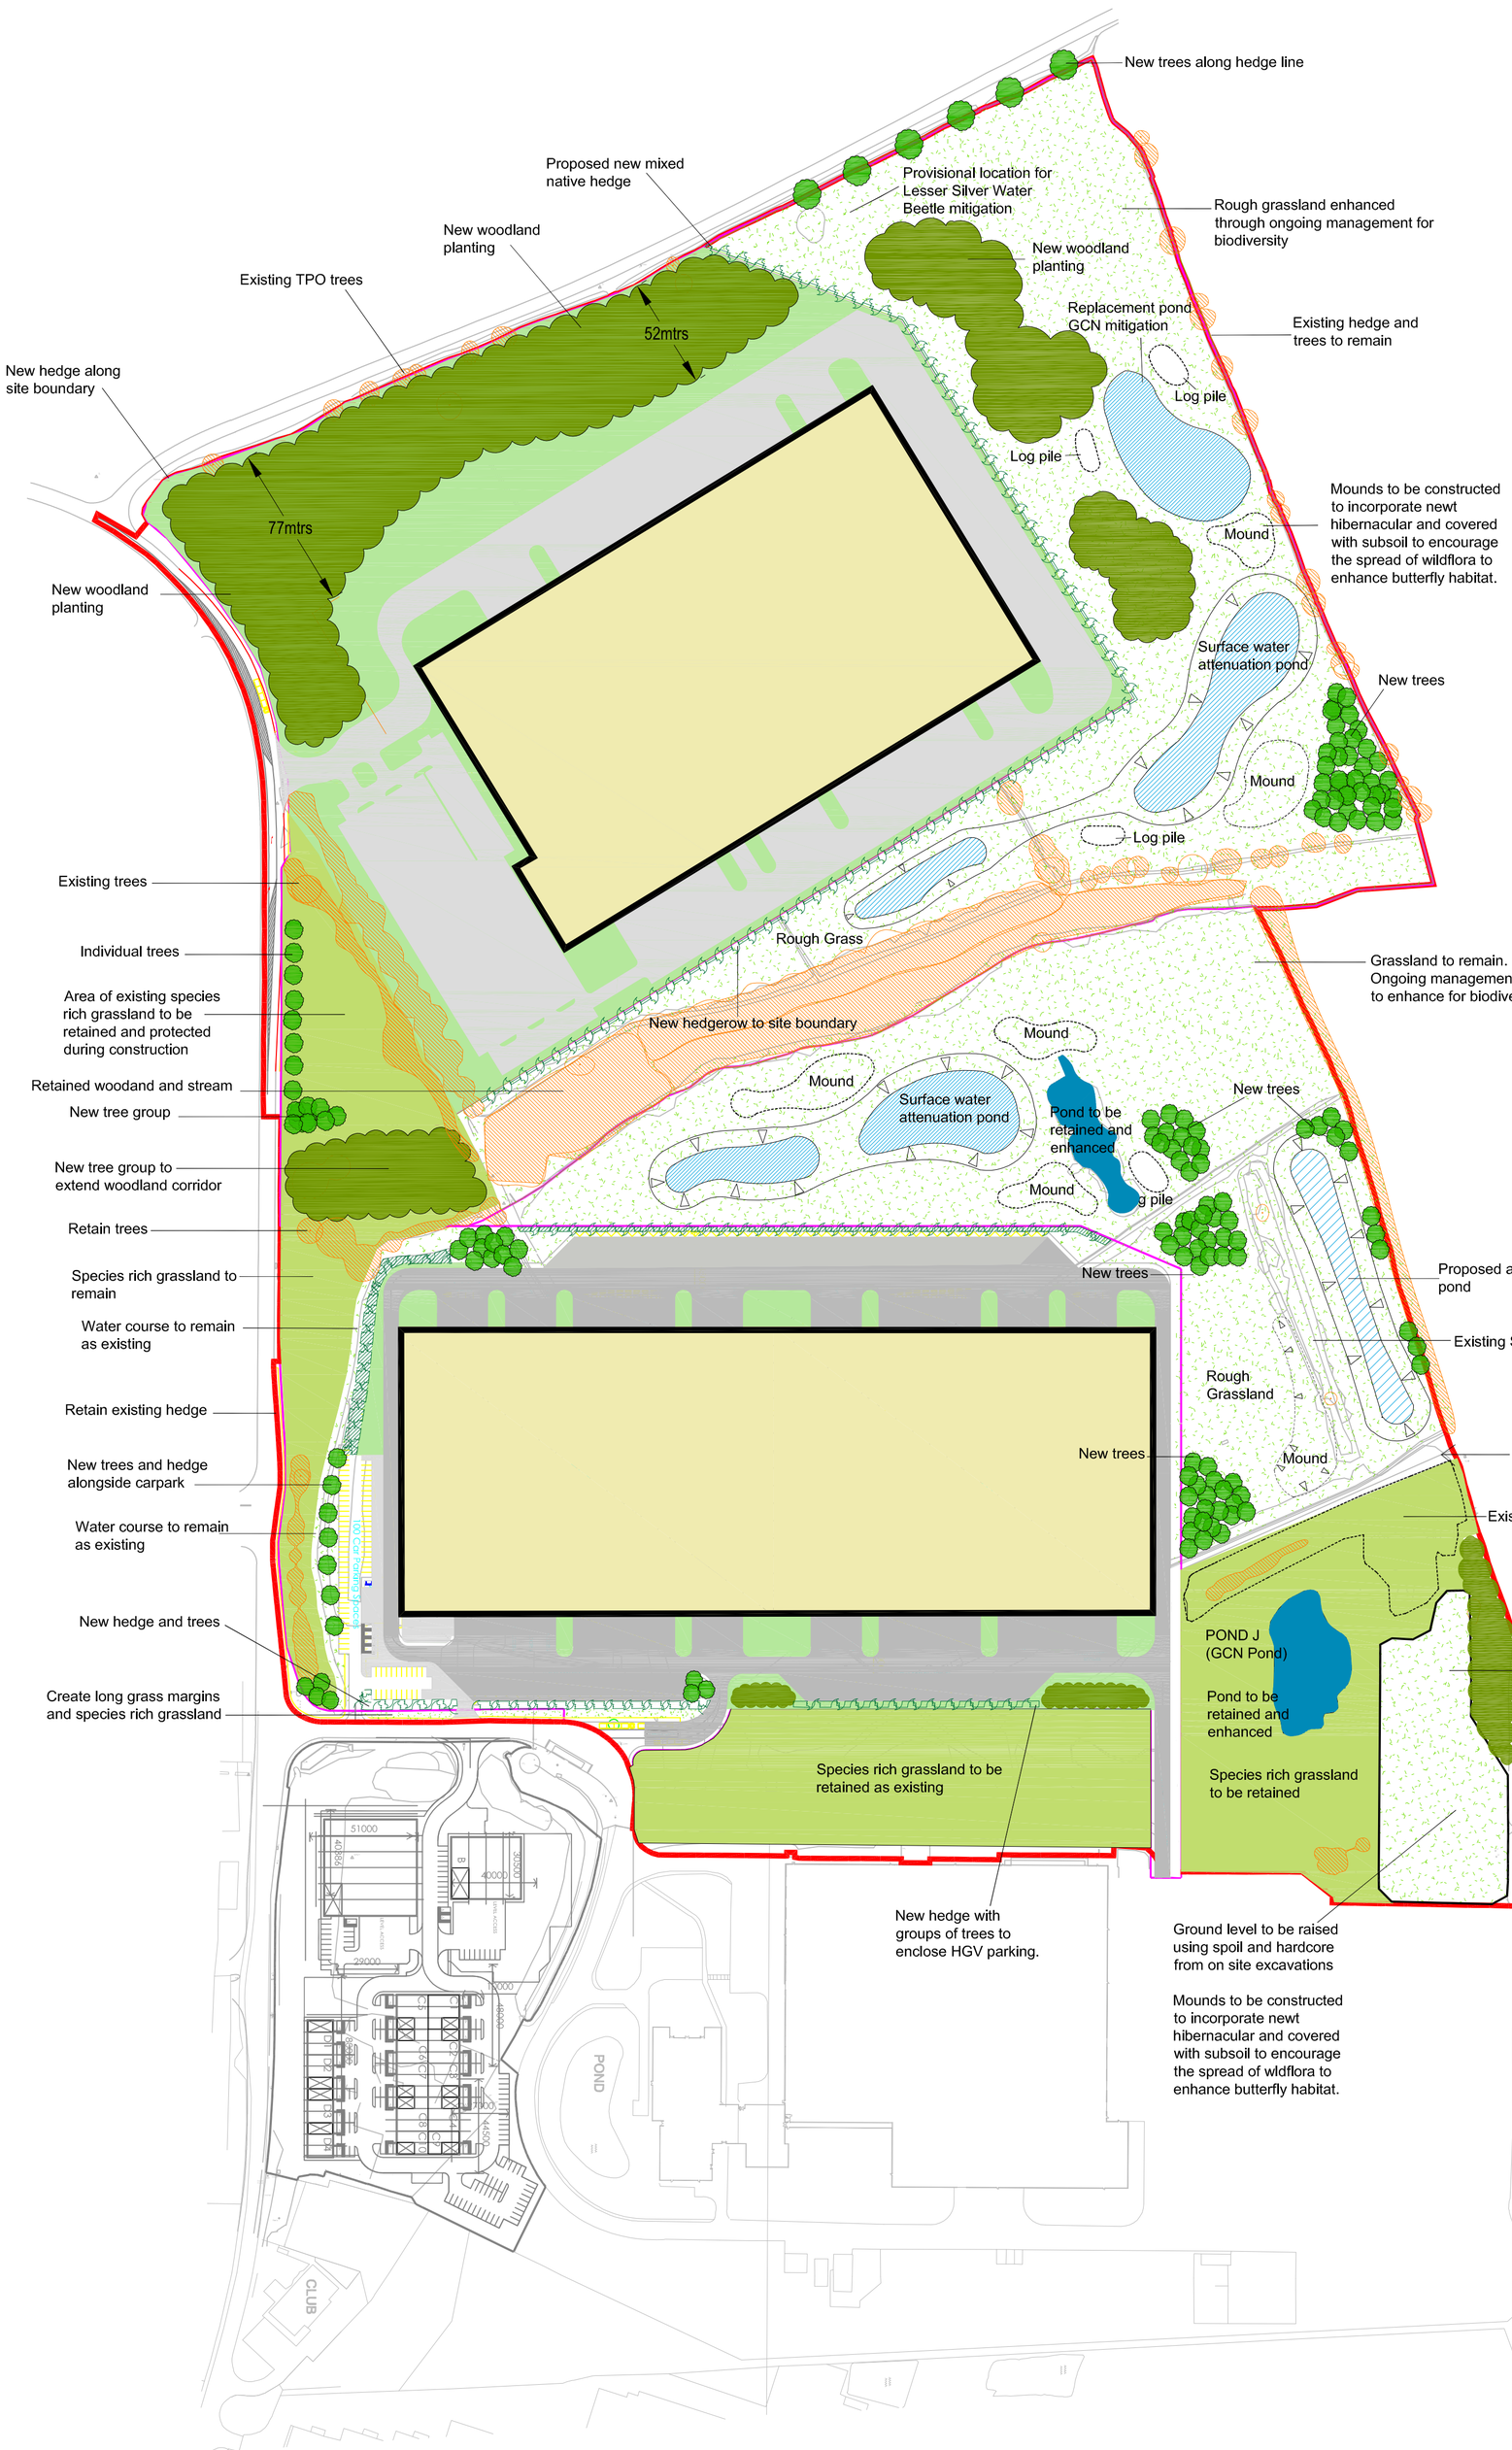

KEY:

- Woodland/thicket planting
- New hedgerows
- Specimen/individual trees
- Existing trees
- Existing waterbodies
- New waterbodies
- Amenity planting
- Proposed mounding
- Rough grassland
- Species rich grassland
- Amenity grassland
- Hardstanding

Typical woodland species list

Alder	Alnus glutinosa
Oak	Quercus robur
Ash	Fraxinus excelsior
Birch	Betula pendula
Wild Cherry	Prunus avium
Hawthorn	Crataegus monogyna
Hazel	Corylus avellana
Blackthorn	Prunus spinosa

Reproduced from the Ordnance Survey with the permission of The Controller of Her Majesty's Stationery Office, Crown Copyright TEP, The Environment Partnership, Genesis Centre, Birchwood Science Park, Warrington, Cheshire. WA3 7BH. Licence No. AL 52685A

Rev	Description	Drawn	Approved	Date
A	Removal of Plot 1 as per client	SW	CG	01/06/09

Genesis Centre
Birchwood Science Park Warrington
WA3 7BH
Tel 01925 844004
Fax 01925 844002
e-mail tep@tep.uk.com

Project

Wrexham Industrial Estate LVA

Title

Landscape and Ecology Mitigation Plan

Drwg No	D1792.010A	
Scale	1:2000@ A1	Date 29/05/09
Drawn SW	Checked CG	Approved CG