
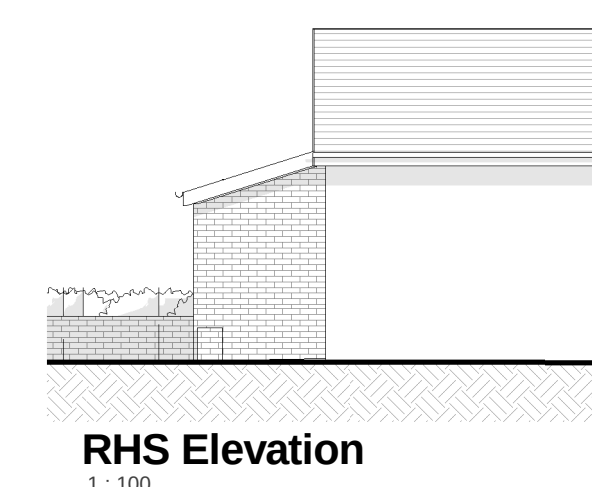
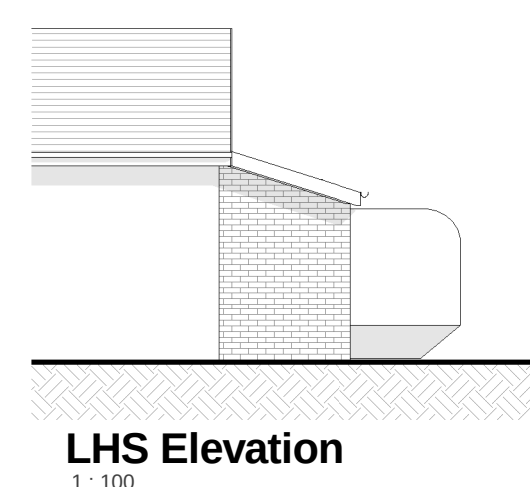
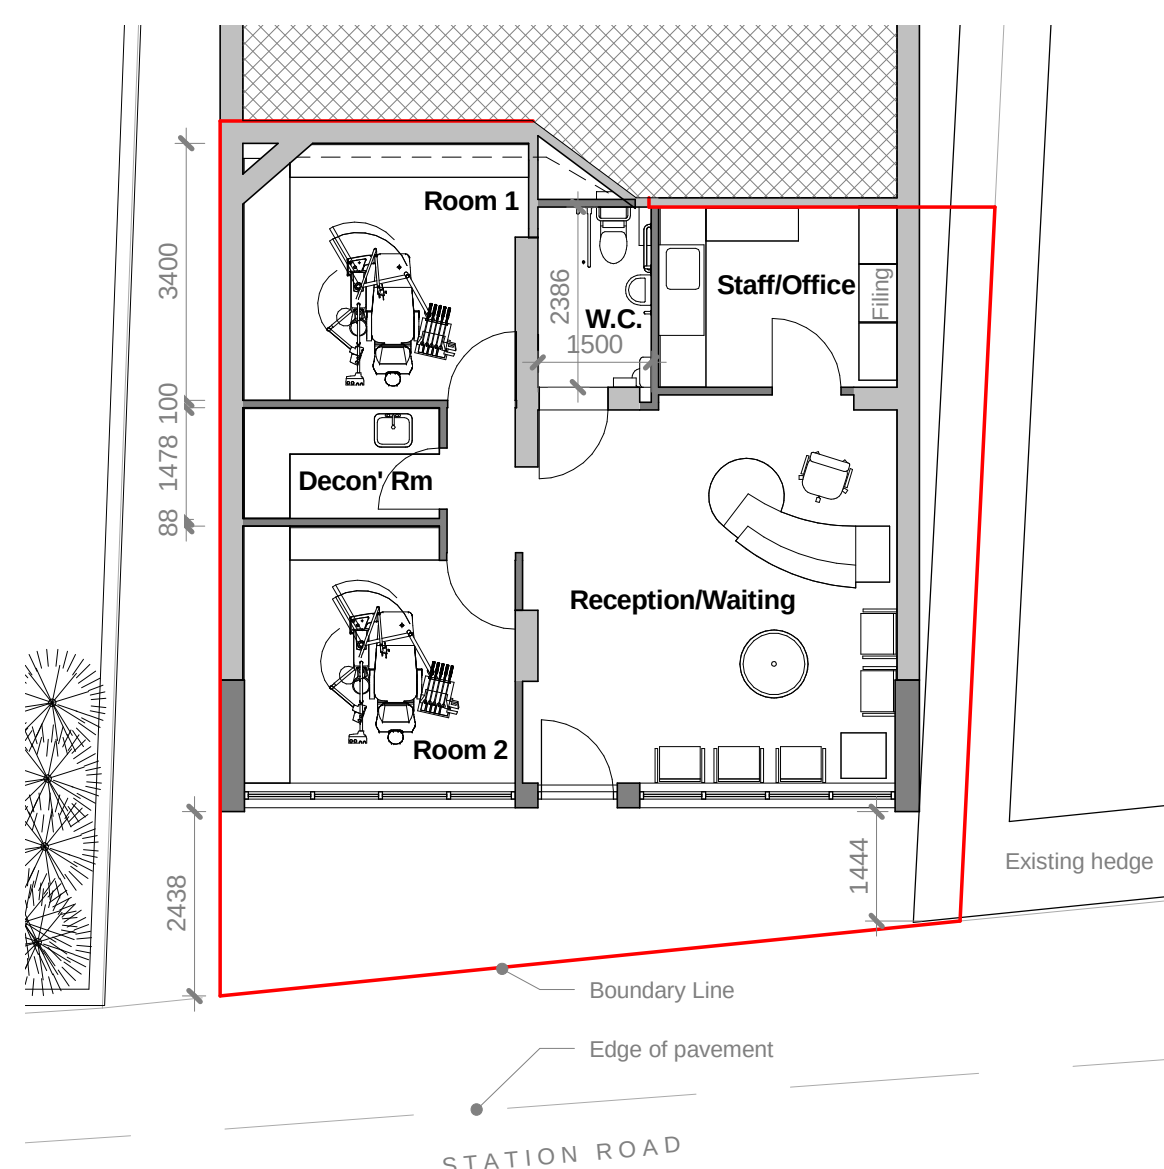
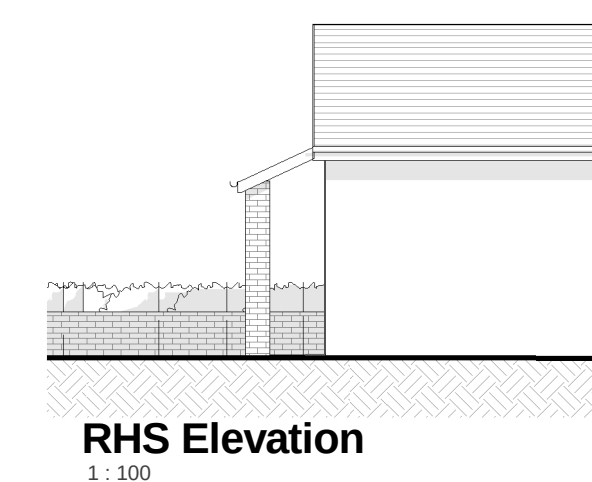
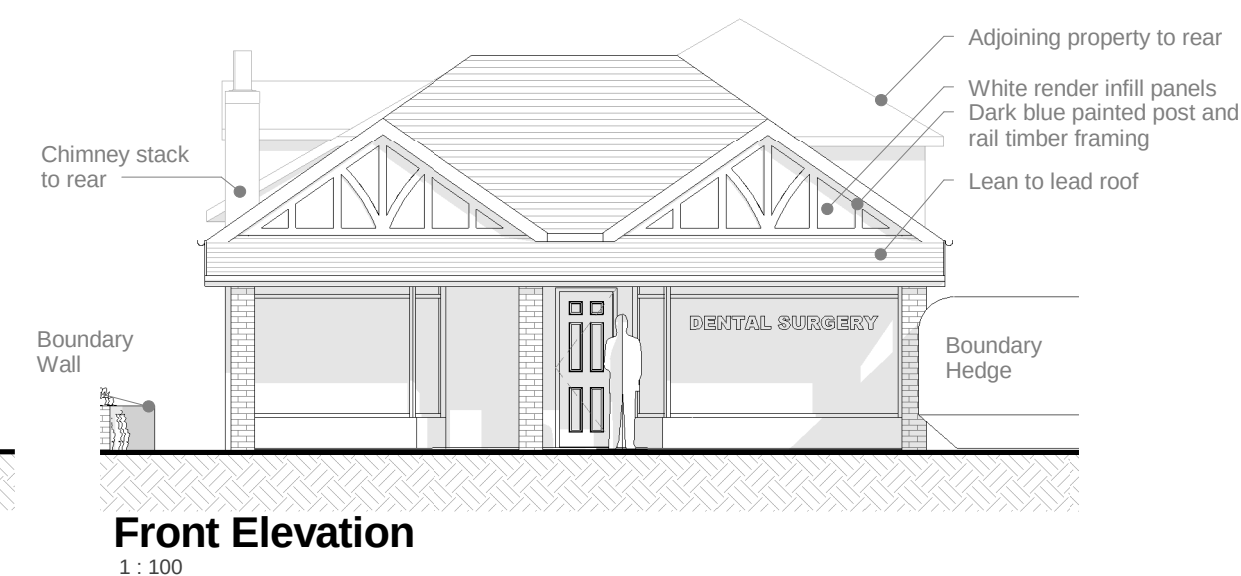
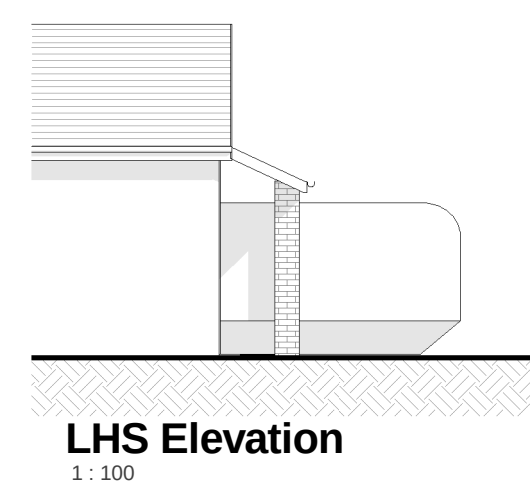
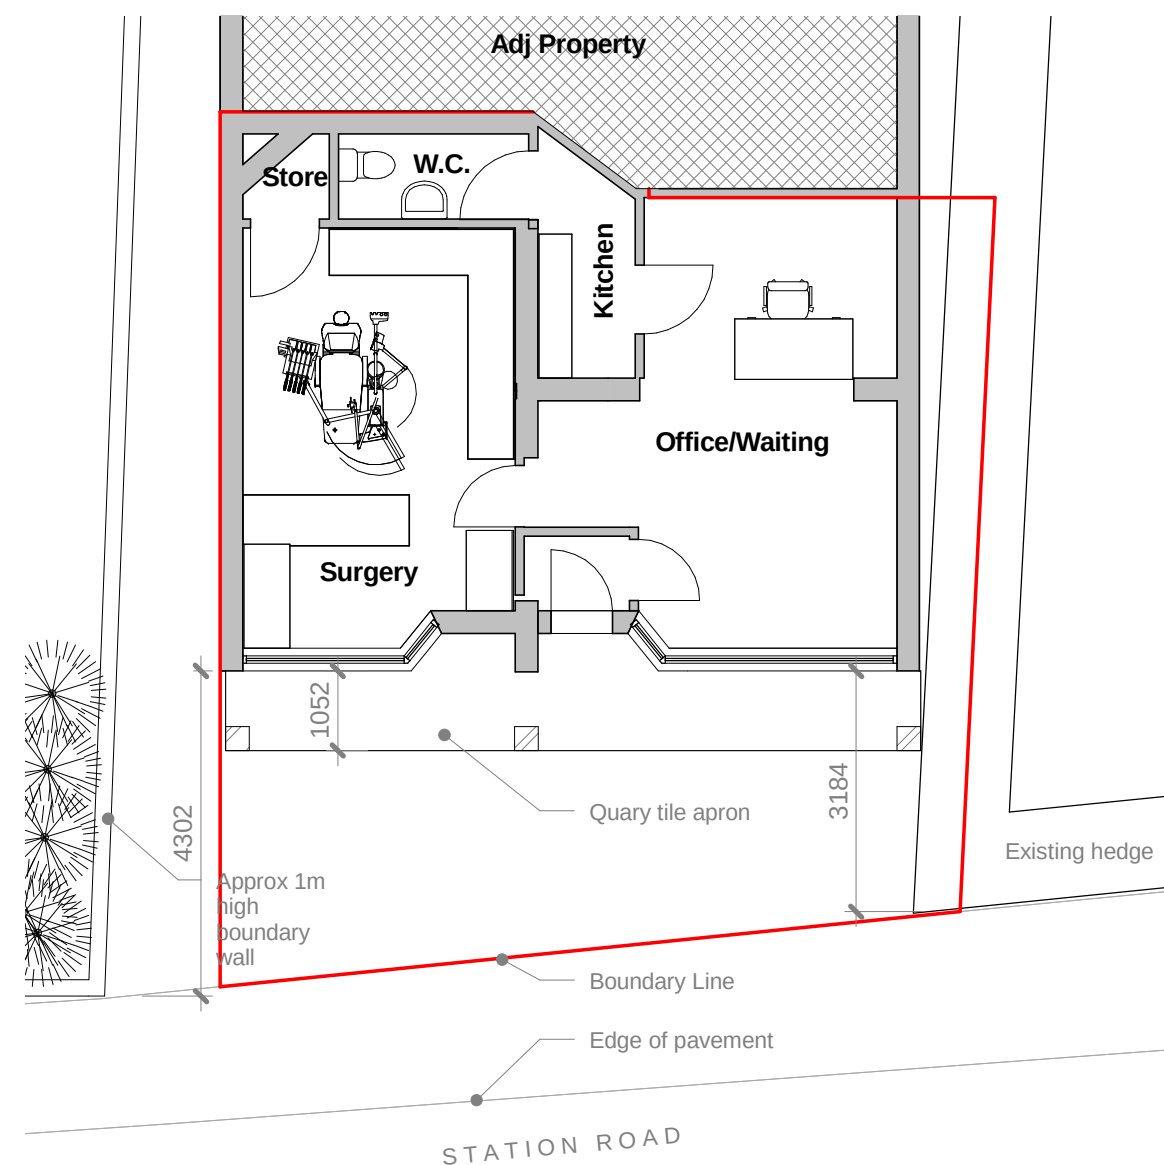


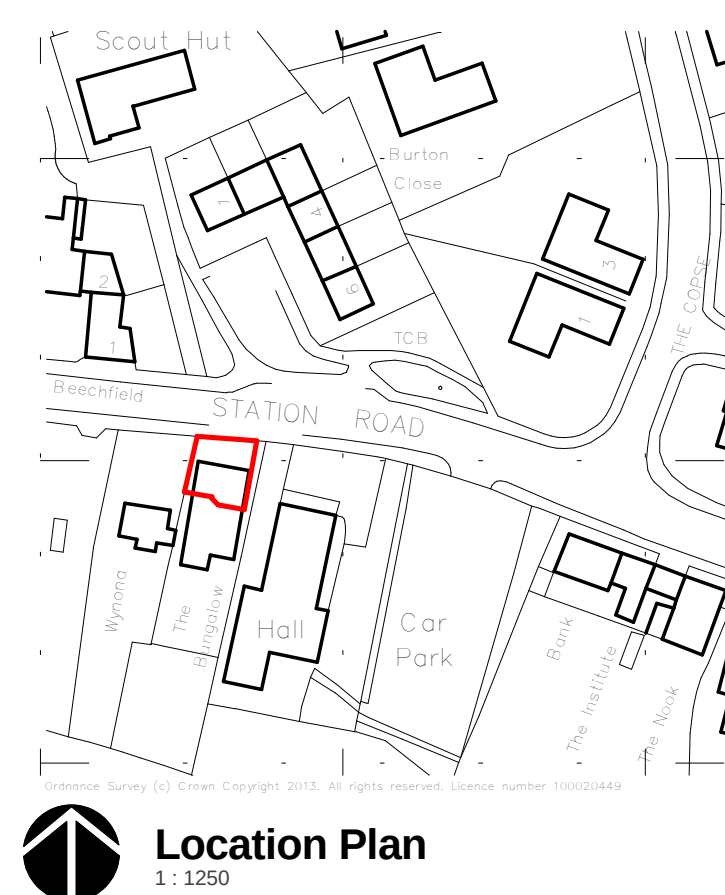

Copyright © 2007 City Architectural Ltd.
All rights reserved.

Deviating from these drawings without consultation or agreement is unacceptable. The contractor is to check all existing dimensions on site prior to commencing setting out works and to report any discrepancies to City Architectural Ltd.

DO NOT PROCEED IN THE EVENT OF A DISCREPANCY

**USE FIGURED DIMENSIONS ONLY
FOR CONSTRUCTION - DO NOT SCALE**

NOTES

0m 1m 2m 1:50

0m 1m 2m 3m 4m 5m 1:10

[illegible]

City Architectural Ltd.

7 Norton Road, Chester, CH3 5LJ
Tel/Fax: 01244 341 662
email: info@cityarchitectural.co.uk

Project: **Extension to Dental Surgery**
Status: Planning
Client: Rosset Dental Surgery
Date: 03/15/12

Drawn by: KJ	Sheet Size: A1	Scale: as shown
--------------	----------------	-----------------

Drawing Title: **Existing and Proposed**

Job Number: 0672	Drawing Number: PL02	Revision
----------------------------	--------------------------------	----------

1	2	
---	---	---	---	---	---	---	---	---	----	----	-----