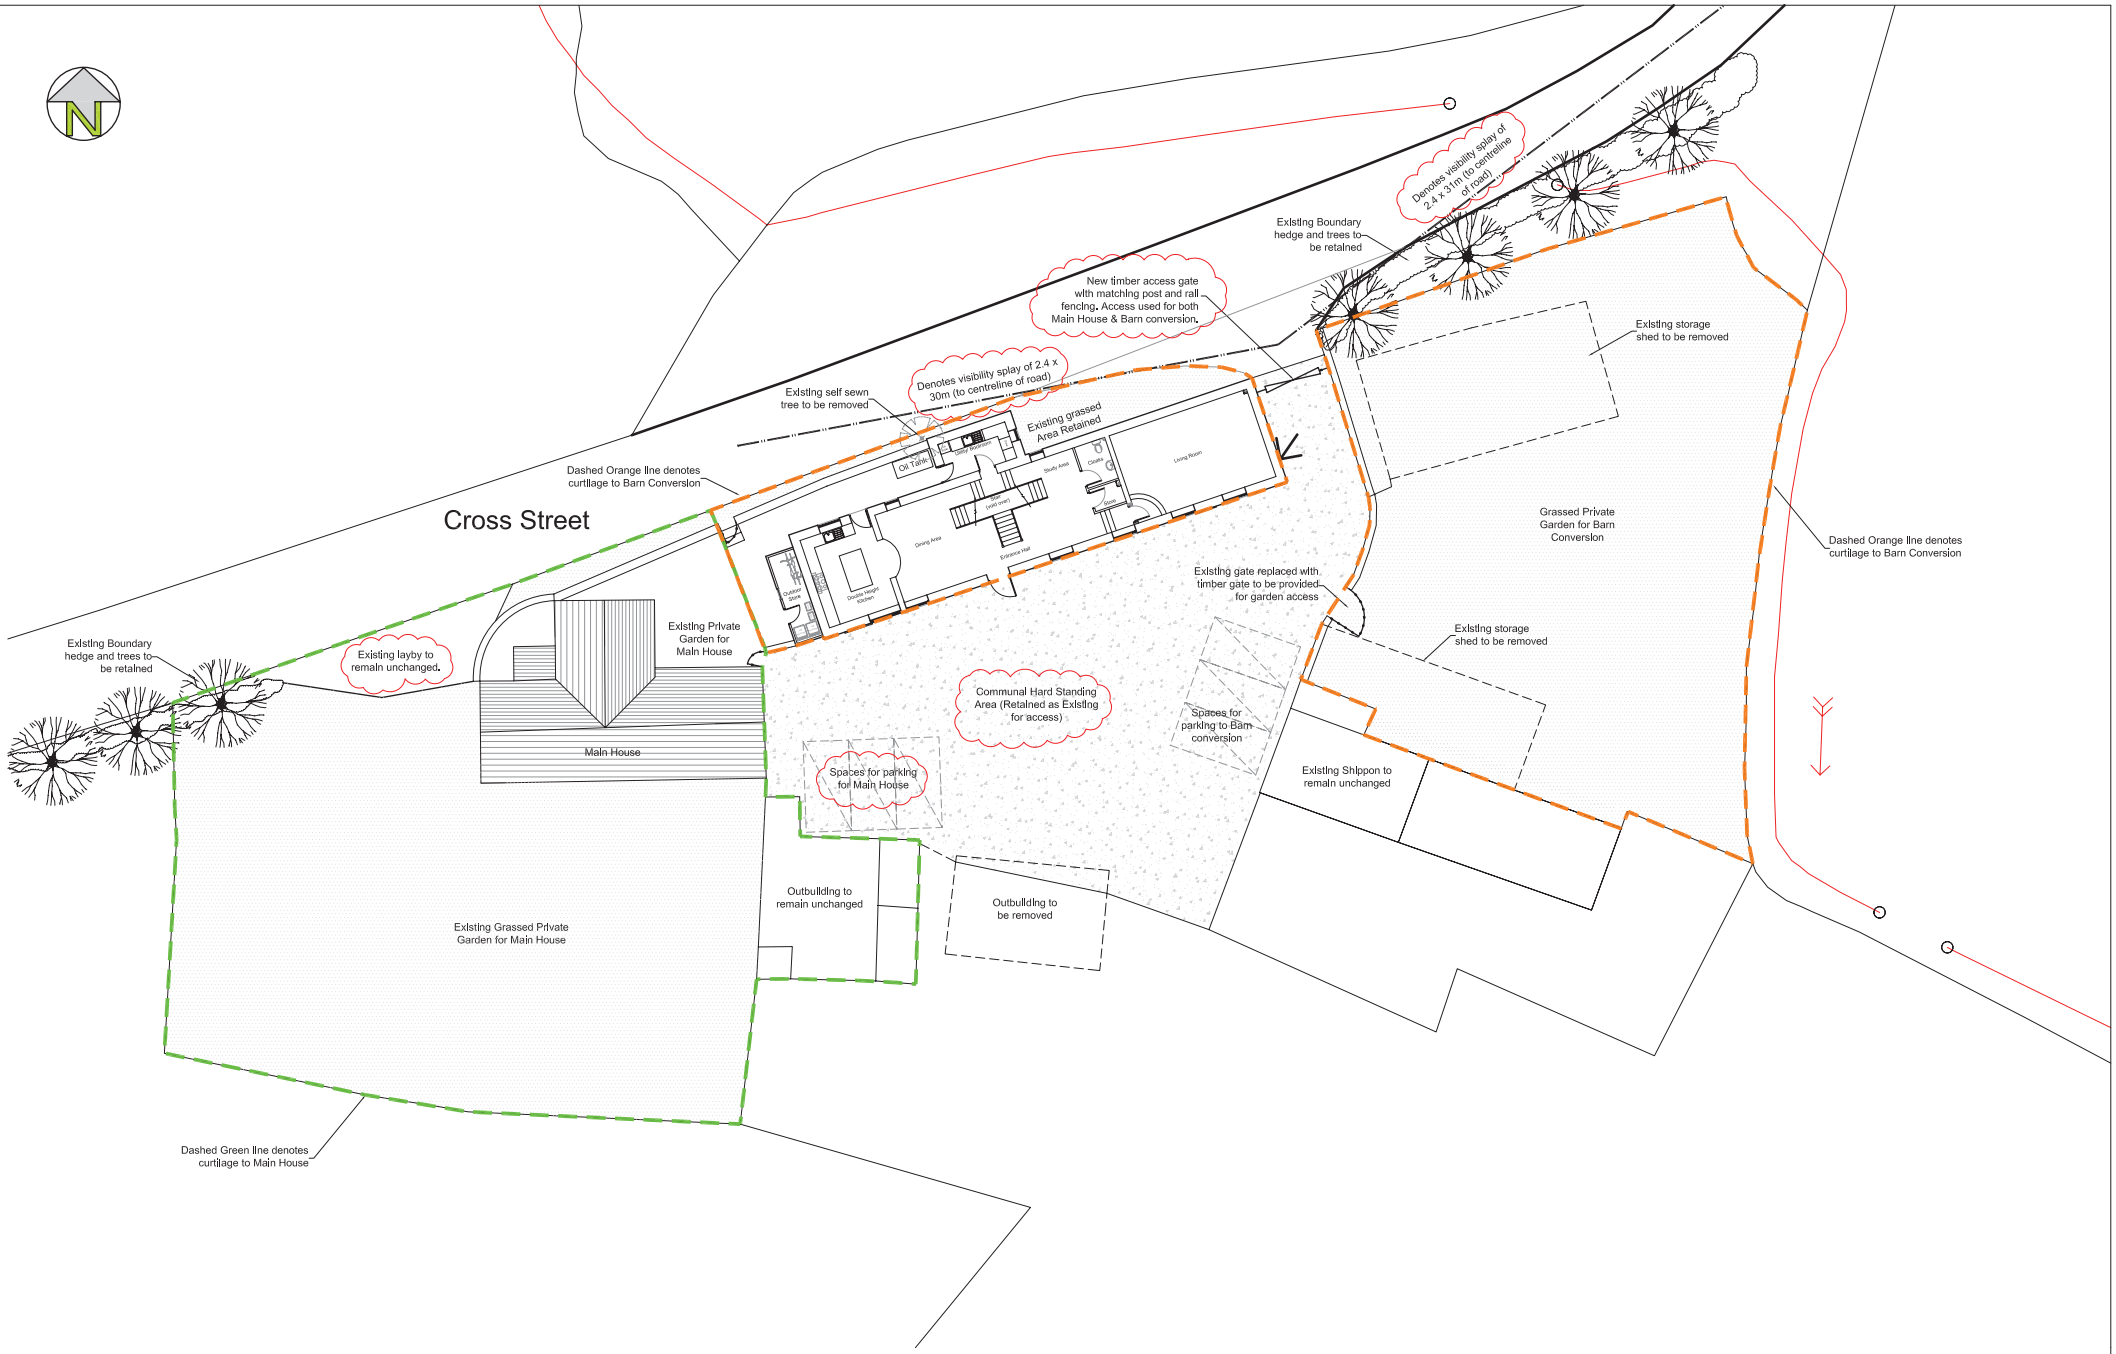

Rev	Date	Description	Drawn	Chkd
B	14/11/12	Amended to Local Authority & Highways request (singular access provided for both dwellings).	A.J.	I.A.S

ISP ARCHITECTS LTD

Client: Mr & Mrs A Phillips

Drawing Title: PROPOSED SITE LAYOUT

Project: Proposed Barn Conversions, Penycae

Scale: 1:200 Drawn: AJ Chkd: Date: 28/06/12

Drawing No.: 6850/L(9)01 Revision: B

0 10 20 50mm NATURAL SCALE

ORIGINAL DRAWING SIZE 594 x 420 (A2)