


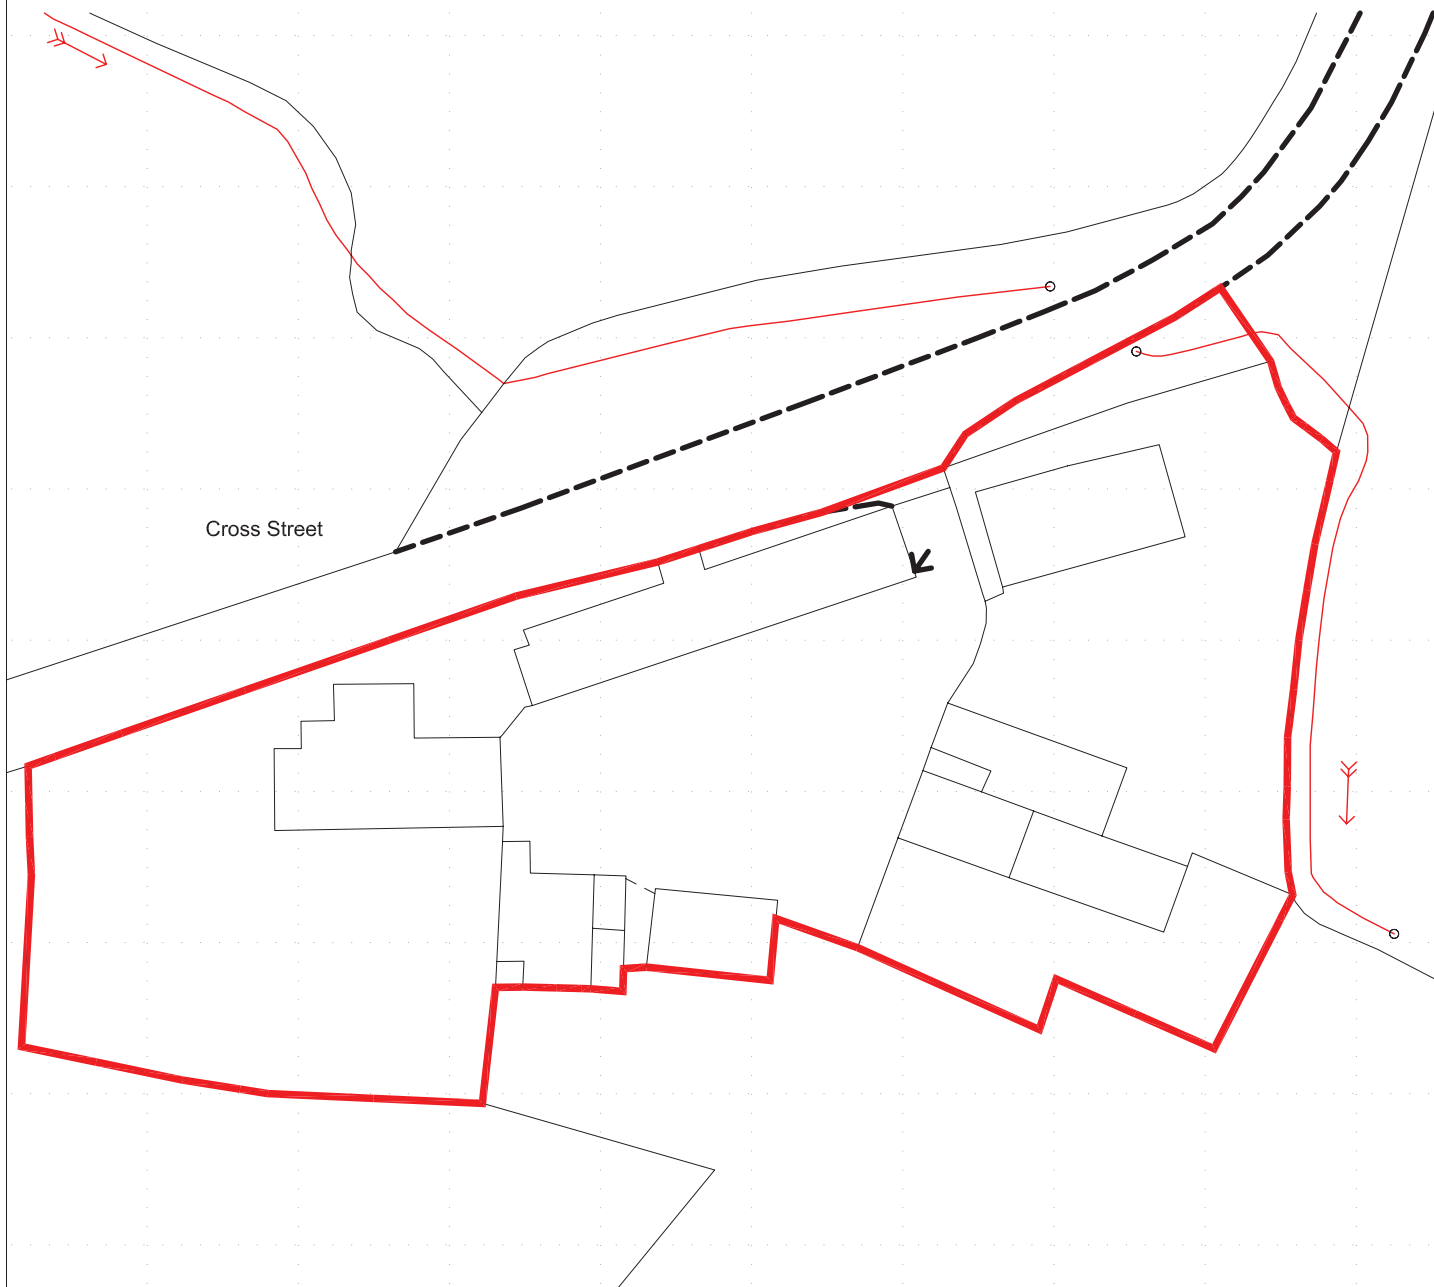

B 14/11/12 Amended to Local Authority request. (Shippon included within application boundary).			A.J.	I.A.S
Rev:	Date:	Description:	Initial:	Chkd:



Client Mr & Mrs A Phillips
Project Proposed Barn Conversions,
Penycae

Dwg. Title LOCATION PLAN

Scale 1:500 Drawn AJ Chkd. Date 27/06/12

Dwg. No. 6850/L(-)01

Revision B

0 10 20 50mm NATURAL SCALE

ORIGINAL DRAWING SIZE 297 x 210 (A4)