
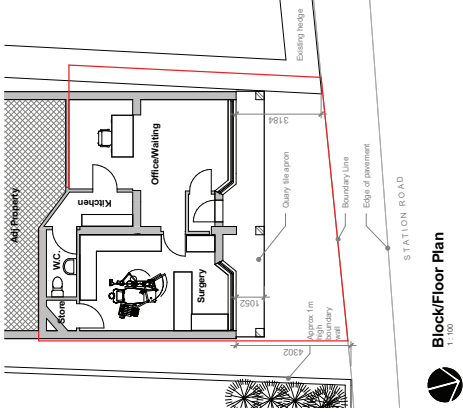
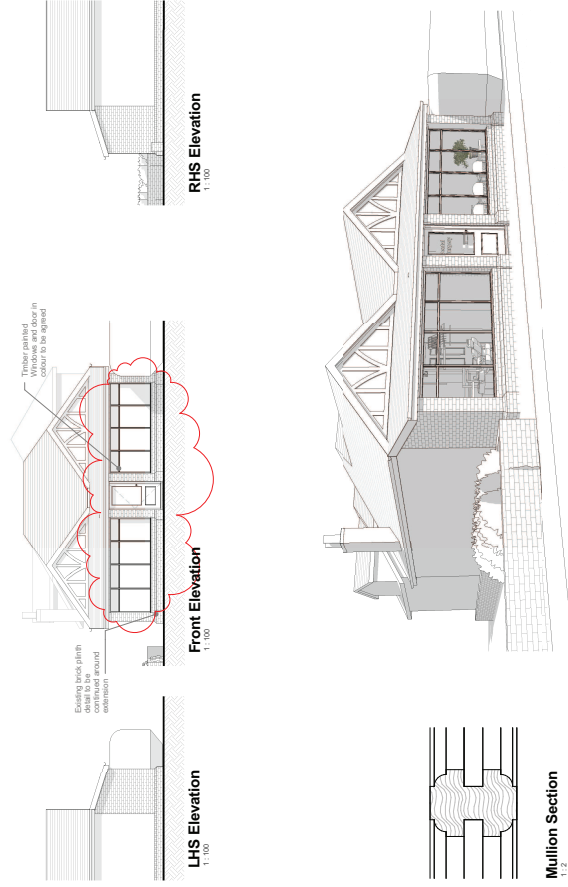


Street view as existing

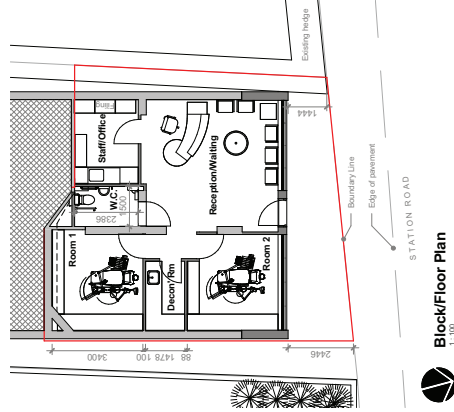

Street view as proposed

[illegible]

7 Norton Road, Chester, CH3 5LJ
Tel/Fax: 01244 34 1 662
email: info@diyarchitectural.co.uk

Project: Extension to Dental Surgery
Status: Planning
Client: Rosset Dental Surgery
Date: 03/15/12

Drawn by: KJ	Sheet Size: A1	Scale: as shown
--------------	----------------	-----------------

Drawing Title: **Existing and Proposed**

Job Number:	0672	Drawing Number:	PL02	Revision:	A
-------------	------	-----------------	------	-----------	---