
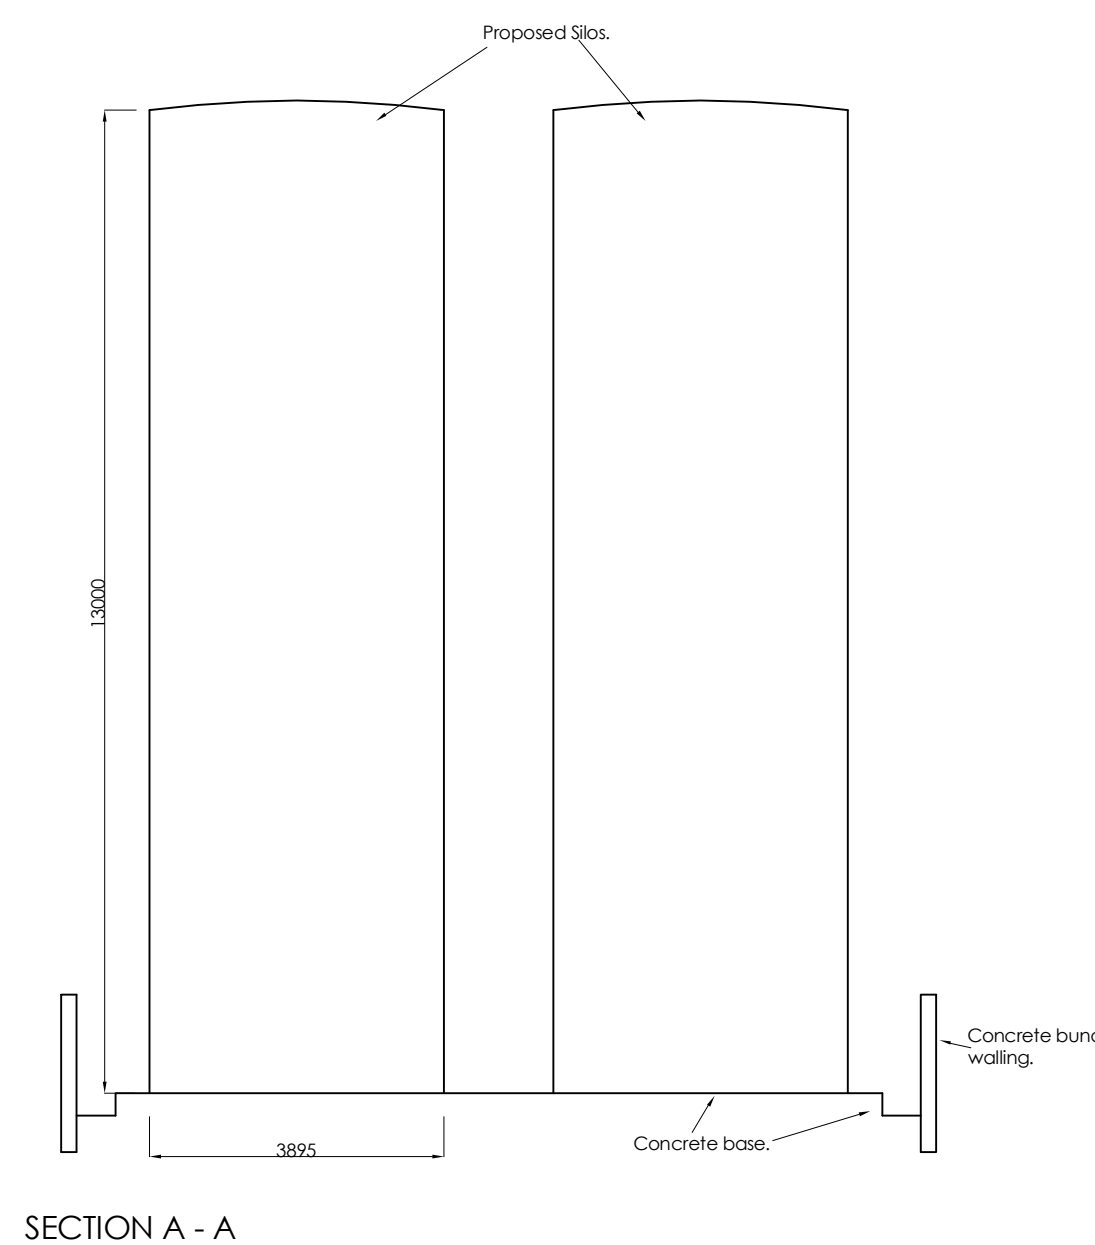
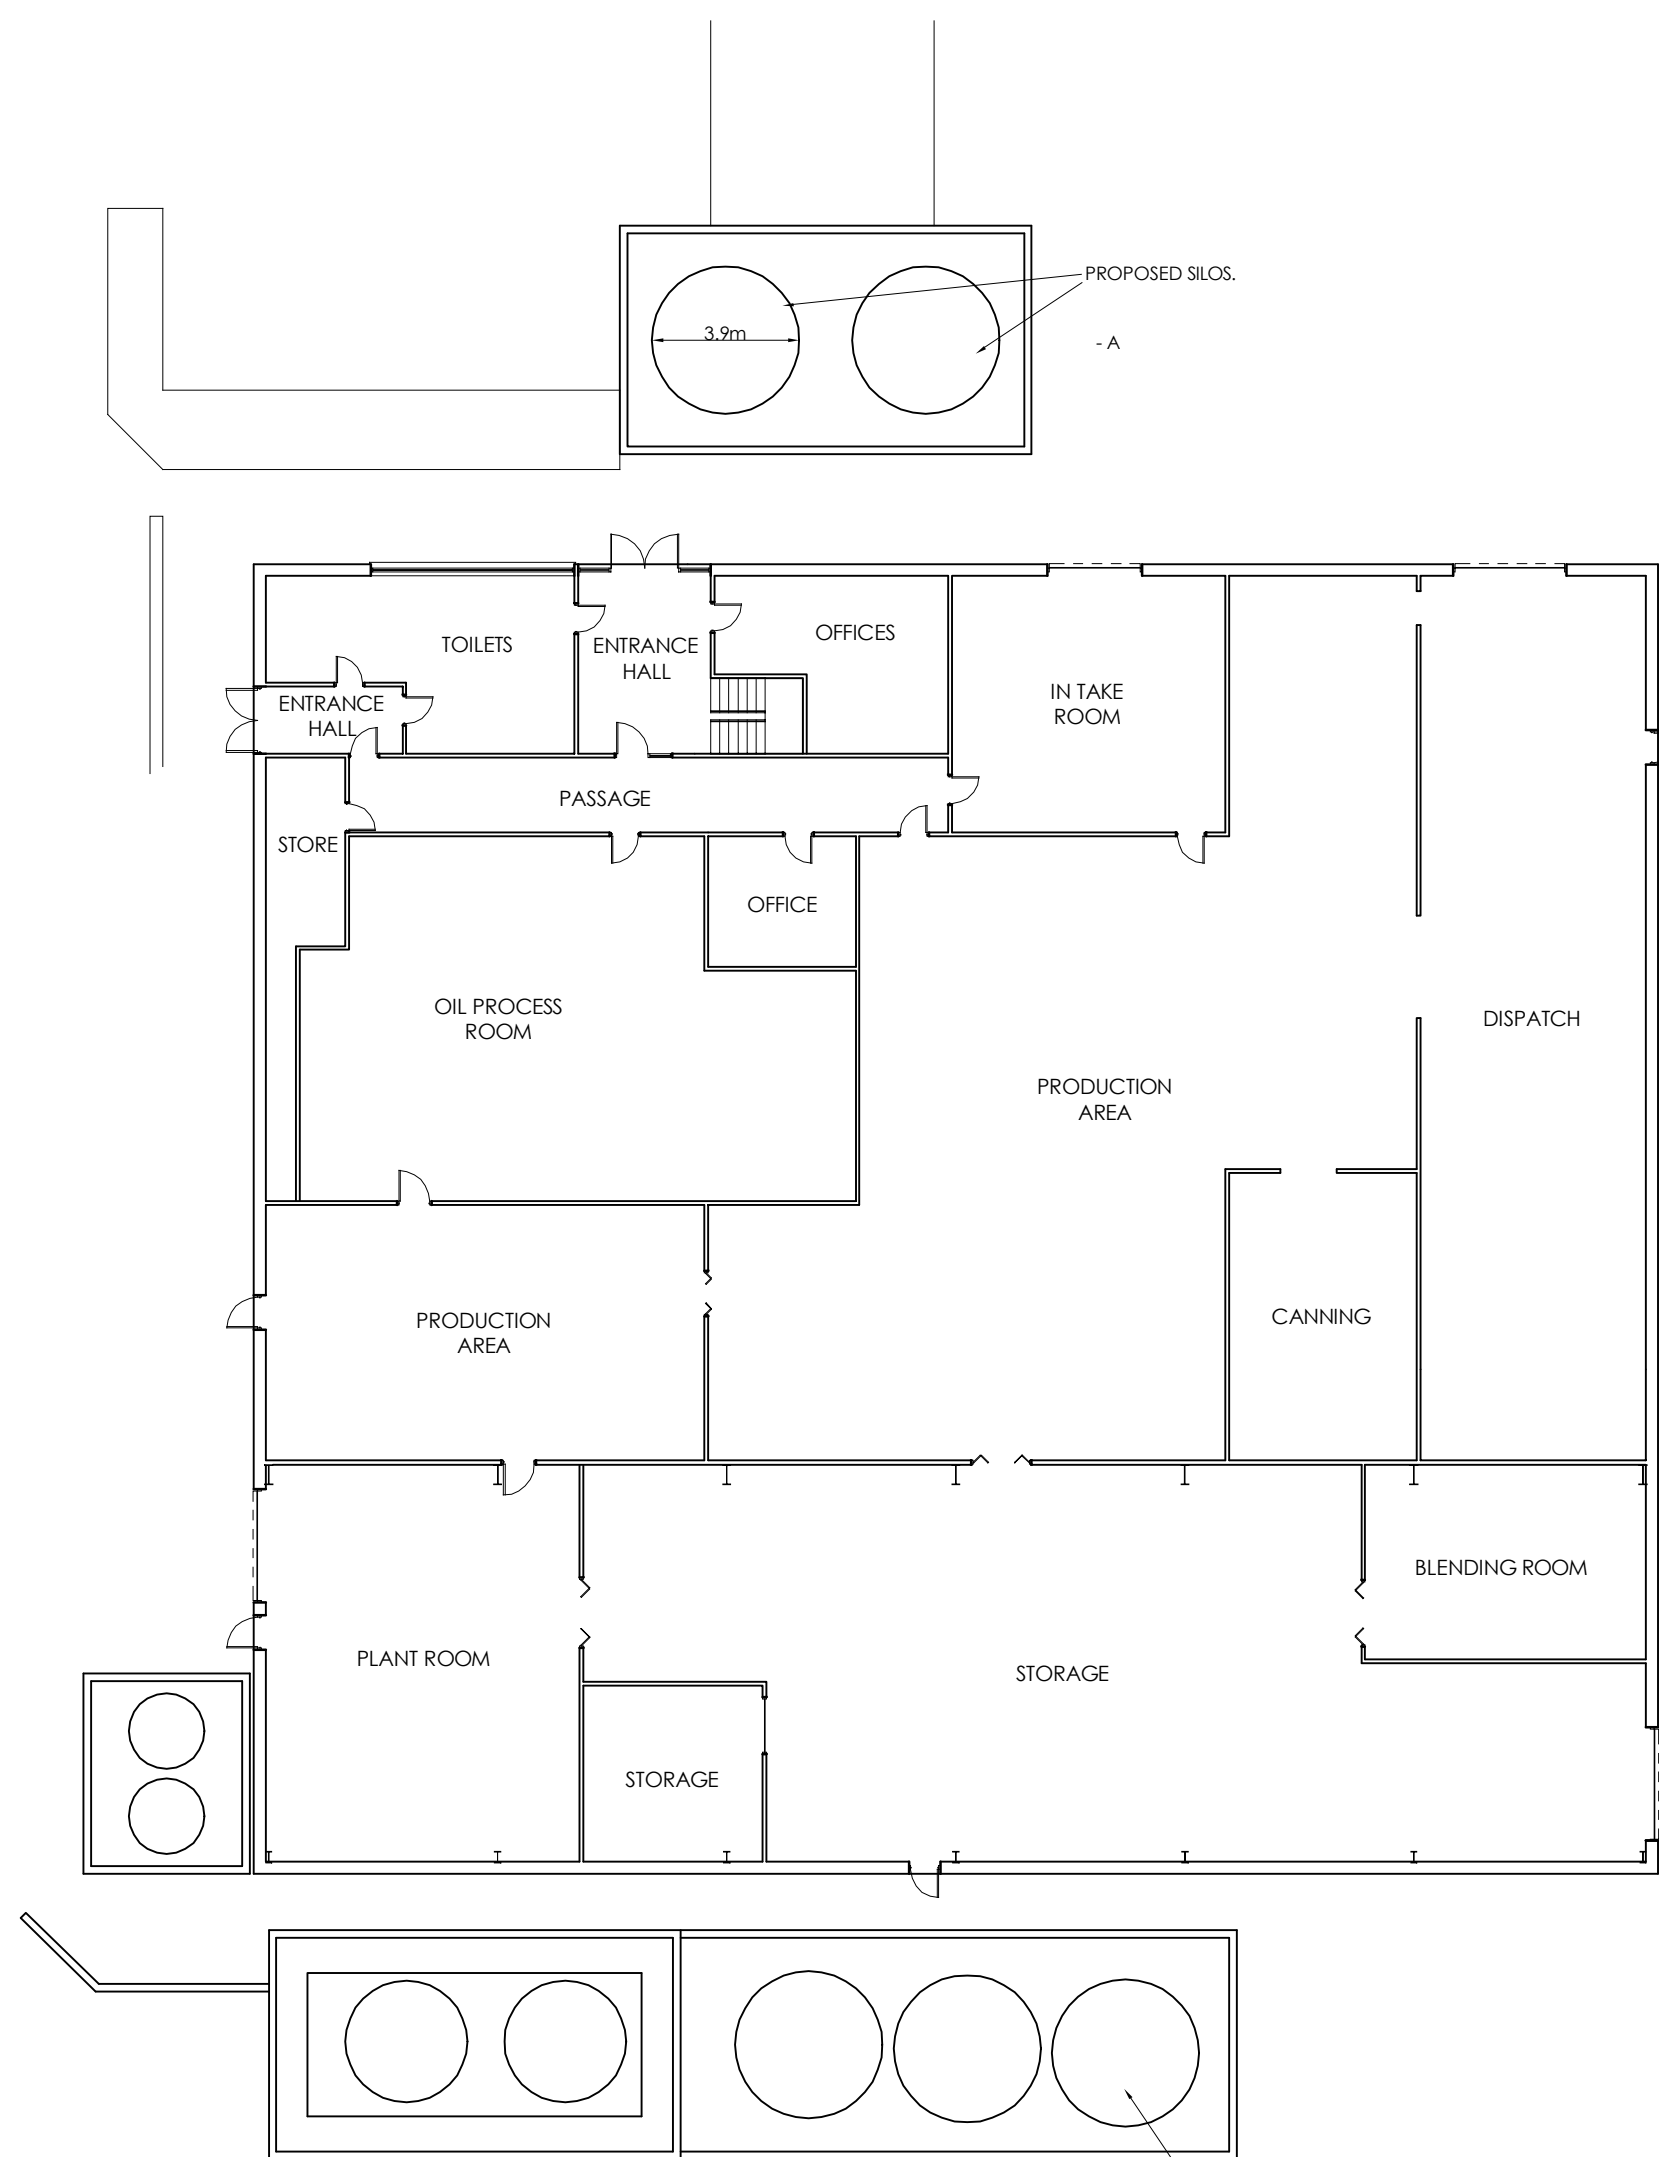


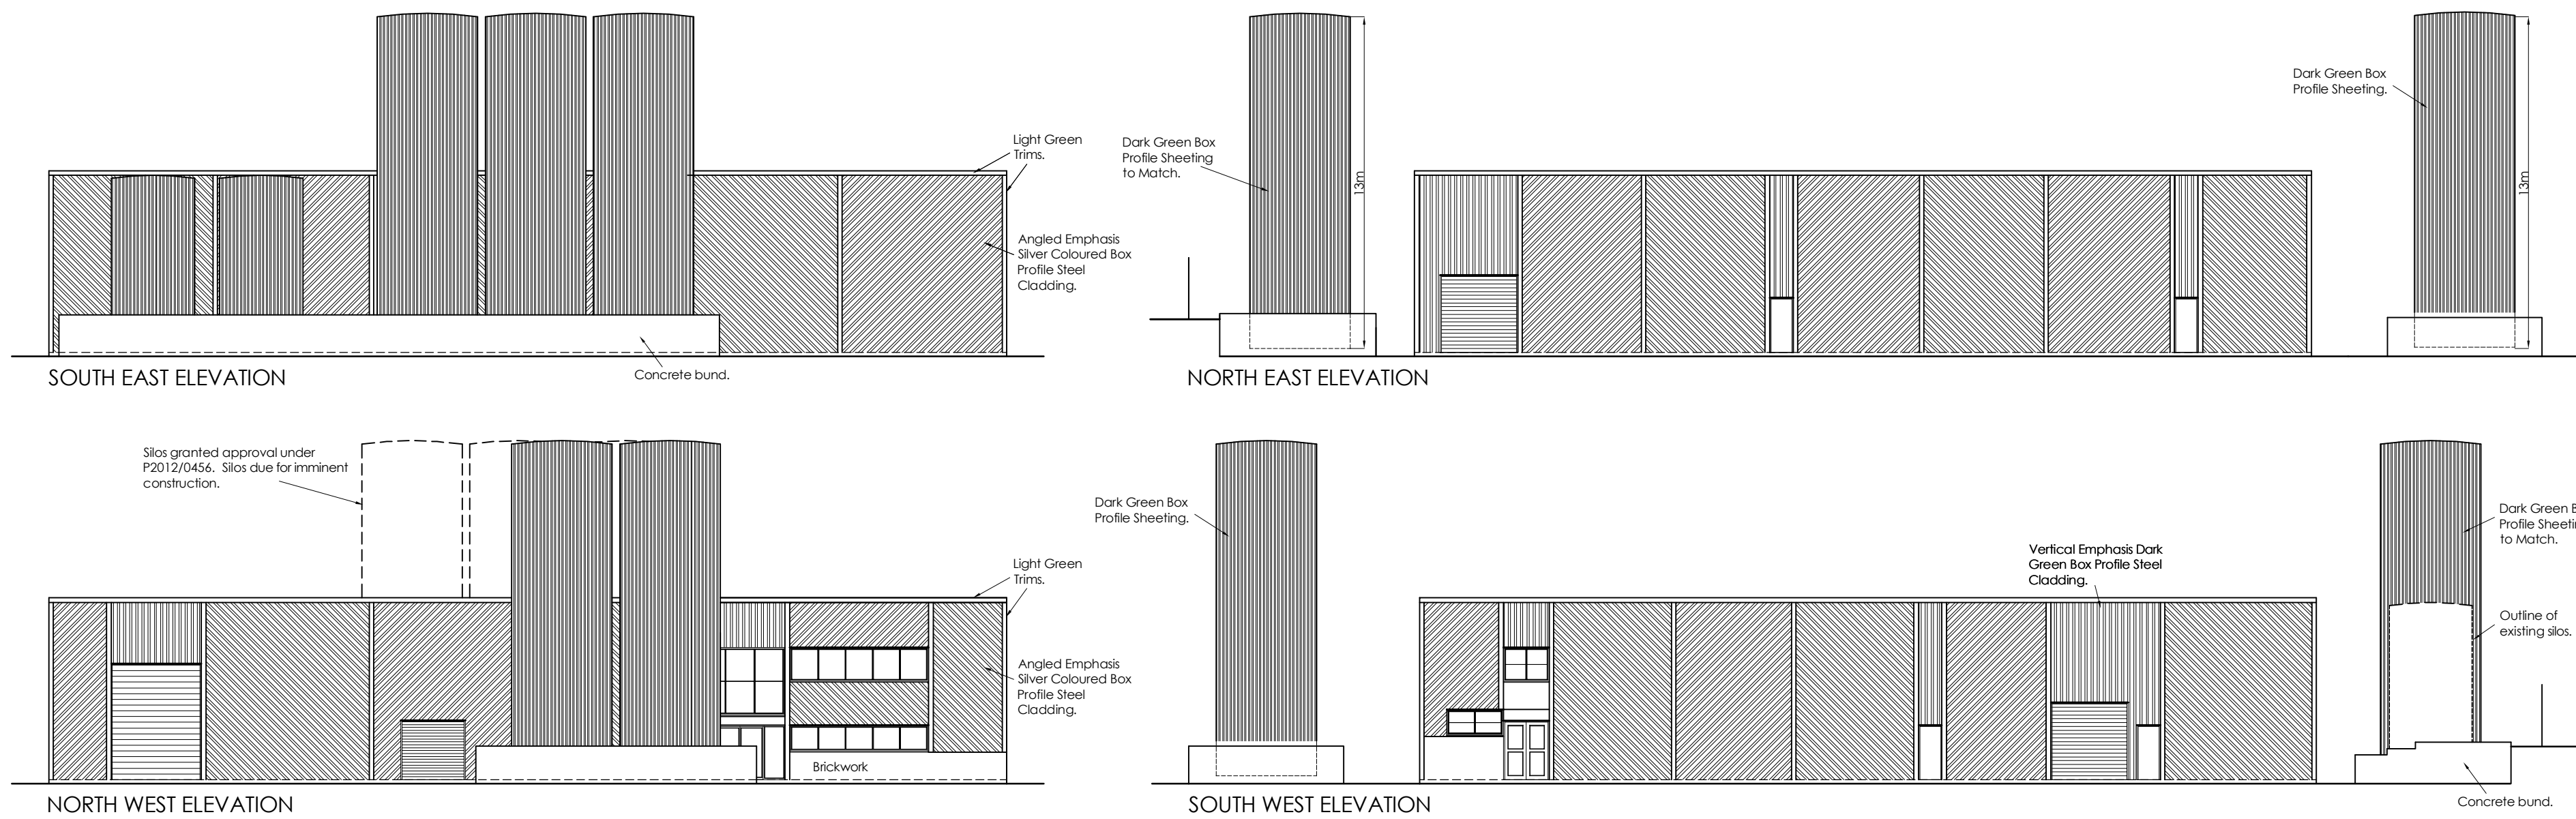

PLAN
Silo Bases & Retain Walls to be Designed
by Structural Engineers.
Gary Chesters has not designed any
structural, electrical or mechanical
elements.

Silos granted approval under
P2012/0456. Silos due for imminent
construction.

PROPOSED LAYOUT.

GARY CHESTERS BSc. MRICS.
CHARTERED BUILDING SURVEYOR.
CARMEN, NOOK LANE, WESTON, SHREWSBURY, SY4 5LP.
TEL (01948) 840577
EMAIL nook-lane@hotmail.co.uk WEB garychesters.co.uk



PROPOSED SILOS AT ROIL FOODS LTD, UNIT 52, WREXHAM INDUSTRIAL ESTATE, WREXHAM, LL13 9XN.

SCALES : 1- 200

DATE : JANUARY 2013

DRAWING STATUS
PLANNING APPLICATION
DRAWING 28 / 1 / 2013

AMENDMENTS.

GARY CHESTERS APPOINTMENT IS RESTRICTED TO TERMS AS SET OUT IN
LETTER OF ENGAGEMENT AND UNLESS AGREED OTHERWISE HAS NO SITE
ROLE
COPYRIGHT OF THIS DRAWING IS HELD BY GARY CHESTERS AND IT MAY
ONLY BE COPIED BY CLIENT FOR HIS/HER SOLE USE IN CONNECTION WITH
THIS PROJECT. OTHER COPIES OR USAGES MUST NOT BE MADE WITHOUT
PRIOR WRITTEN CONSENT OF GARY CHESTERS.
ANY REFERENCE TO CLIENT MEANS ROIL FOODS LTD.

ALL DIMENSIONS TO BE CHECKED ON SITE PRIOR
TO COMMENCEMENT OF WORKS.
DO NOT SCALE OFF THIS DRAWING. ANY
ERRORS OR DISCREPANCIES FOUND MUST BE
REPORTED TO GARY CHESTERS FOR
CLARIFICATION AND/OR CORRECTION.

13-105b