




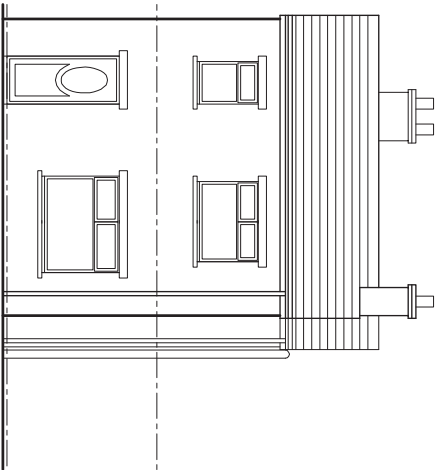


ELEVATION 1 NO CHANGE

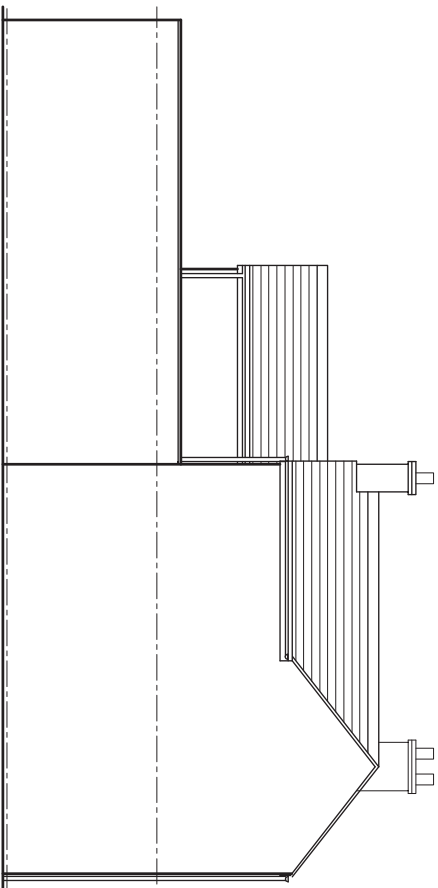

ELEVATION 2

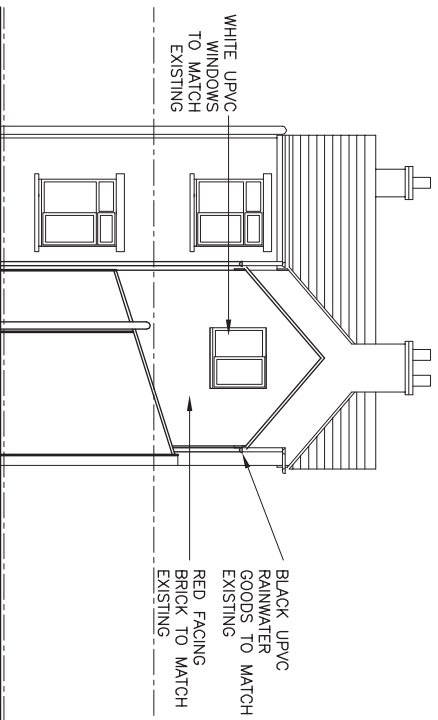

ELEVATION 3

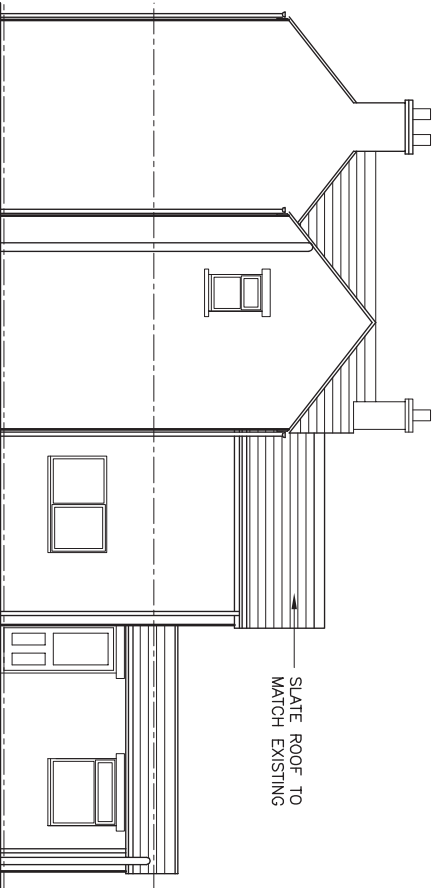

ELEVATION 4

THE CONTRACTOR IS RESPONSIBLE FOR CHECKING ALL DIMENSIONS, TOLERANCES AND REFERENCES. ANY DISCREPANCY IS TO BE NOTIFIED TO THE CLIENT BEFORE PROCEEDING WITH THE WORK.

WHERE AN ITEM IS COVERED BY DRAWINGS TO DRAWINGS TO DIFFERENT SCALES, THE LARGER SCALE DRAWING IS TO TAKE PRECEDENCE. DO NOT SCALE DRAWINGS. FIGURED DIMENSIONS ARE TO BE WORKED TO IN ALL CASES.

REV A DATE 21.02.13
ROOF OVER EXTENSION LOWERED
AND GABLE WINDOW ADDED AS
REQUESTED BY THE PLANNERS.
PROPOSED WINDOW TO ELEVATION 4
REMOVED.
CLIENT
Mr S WALTERS

PROJECT
CARTREFLE,
DUKE ROAD, PONCAU.
WREXHAM
DETAIL
PLANNING DRAWING. PROPOSED
ELEVATIONS
SCALE 1:100 REV A
Drg No: 0120/06 DATE 03.12.12