




Exg Dwelling NEW STUDIO The Granary (exg building) Exg Dwelling

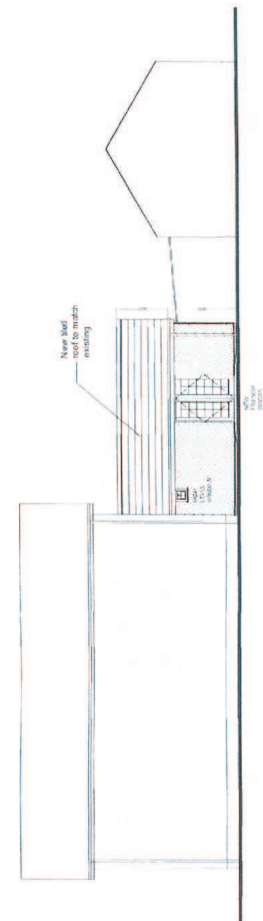

ELEVATION OF REAR

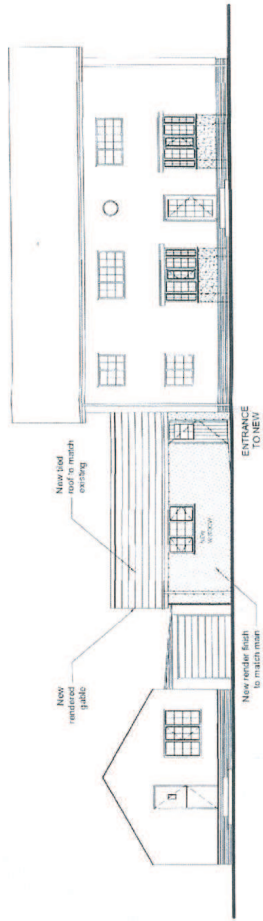

ELEVATION OF FRONTAGE

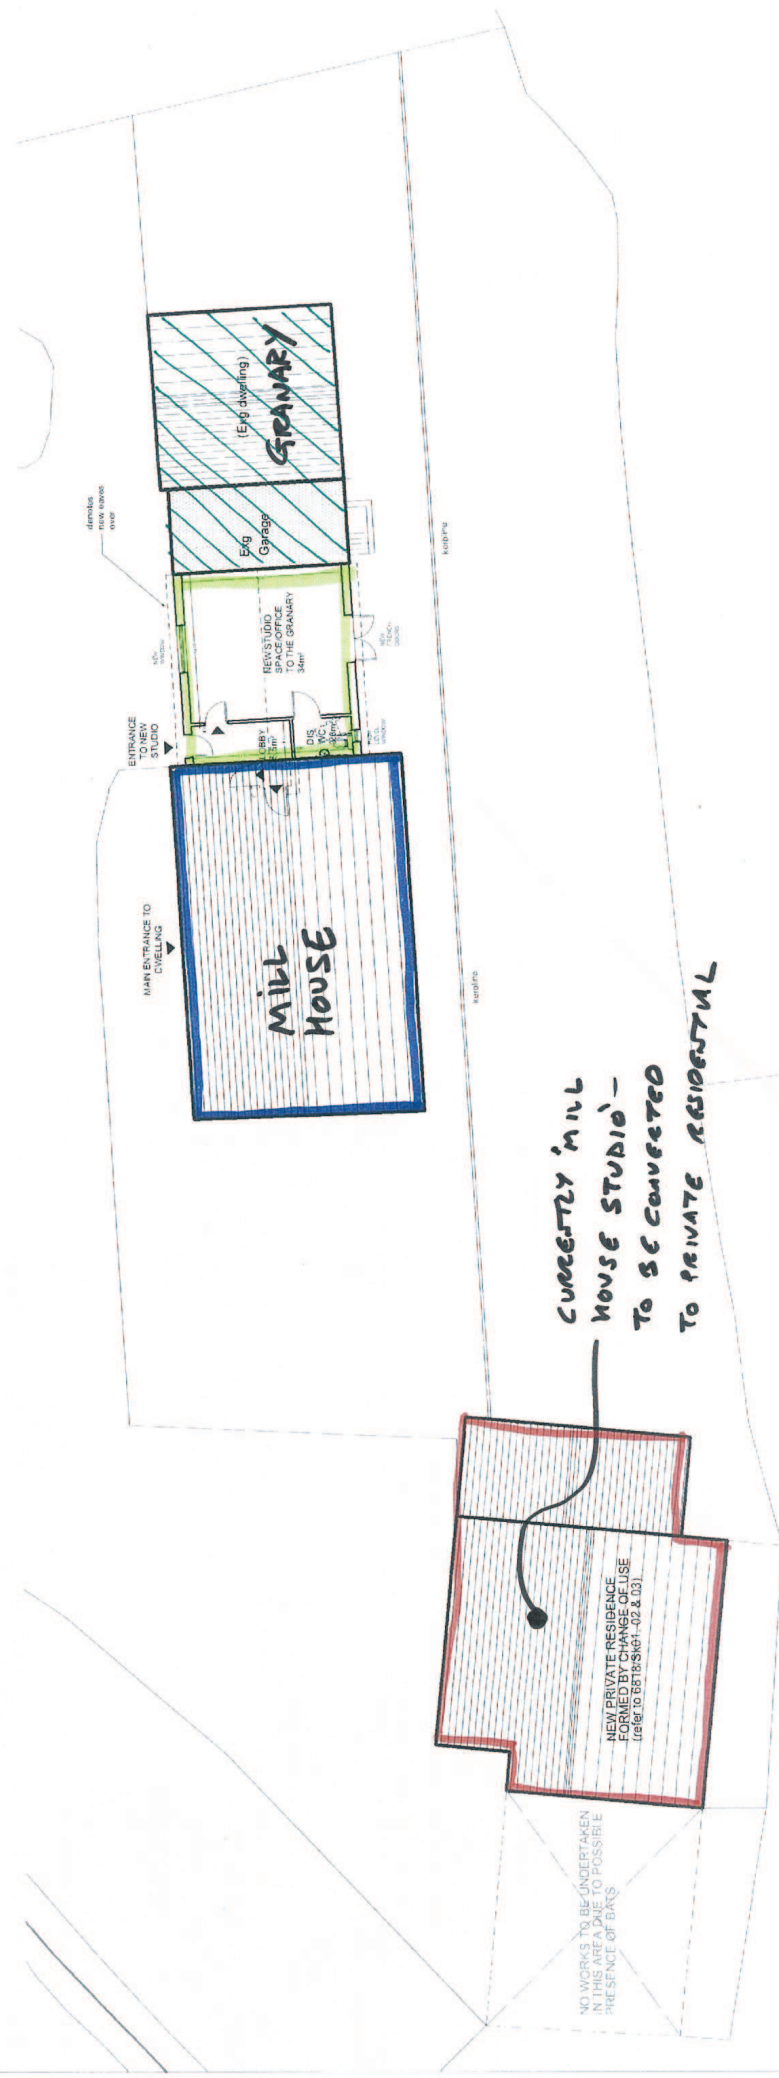

CURRENTLY MILL HOUSE STUDIO - TO BE CONVERTED TO PRIVATE RESIDENTIAL

SITE LAYOUT

I S P ARCHITECTS LTD

Client	Mr Chris Smith	Proposed	Stephan
Project	Mill House Studio Conversion	Scale	1:200
Project No	6818/ Sk04	Date	10/11/11
Version	A		