


- | Notes |
|---|
| <ol style="list-style-type: none"> 1. All dimensions are in mm and chainages and co-ordinates in m unless otherwise noted. 2. All dimensions are in metres AOD unless otherwise noted. 3. This drawing is for information only. Do not scale from this drawing, any dimensions should be confirmed with the designer. 4. This drawing to be read in conjunction with all other relevant contract drawings, documents, specifications and COA Plan. 5. Contaminated material excavated from perimeter anchor trench shall be removed from site. |

Key to symbols

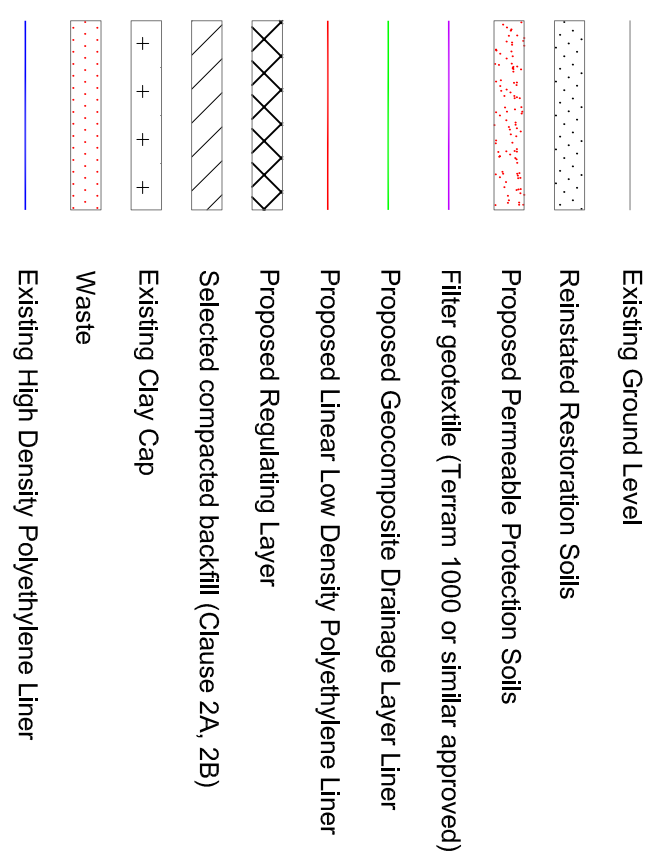

RESIDUAL RISK ASSESSMENT

Reference drawings

MMD-295303-C-DR-00-XX-0001-P1 - Extensive Improvements of Existing Capping

MMD-285303-C-D-R-00-XX-	-P-1 - Lay Landfill - System
0501-P1 - General Arrangement	
0502-P1 - Approximate Edge of Landfill and Area of Overlapped Waste	
0503-P1 - Layout of Cross Sections and Partner Drainage System	
0504-P1 - Setting Out Plan for Regulating Leach	
0505-P1 - Layout Plan for Regulating Leach	
0506-P1 - Layout Plan for Regulating Leach	
0507-P1 - Layout Plan for Regulating Leach	
0508-P1 - Cross Section Details of the Drainage System	
0509-P1 - Cross Section Details of the Drainage System	
0510-P1 - Details of the Drainage System, Gas Trench, Gas Wells and Leachate extraction wells	
0511-P1 - Trial Pit Reinstatement and Local Regulating Layout Plan	

P1	28/05/12	MKS	Preliminary Issue	
Rev	Date	Drawn	Description	DD
				Chk'd
				App



Greenhead
Lerwick
United Kingdom
T +44 (0)1595 695049
F +44 (0)1595 693404
W www.moltnac.com

Client




wrexham
COUNTY BOROUGH COUNCIL
CYNOR BWRDDEISTREF SIROL
wreccsam


Title
Llay Landfill
Capping Remediation Works
Design Details

Designated	K Mawire	K Mawire	Eng check	D Drey	D Drey
Drawn	M Shepherd	M Shepherd	Coordination	K Mawire	K Mawire
Drug check	S Longden	S Longden	Approved	C Harding	C Harding
Scale at A1		Status		Rev	
As Shown		PRE			P1


MMMD-295303-C-DR-00-XX-0504

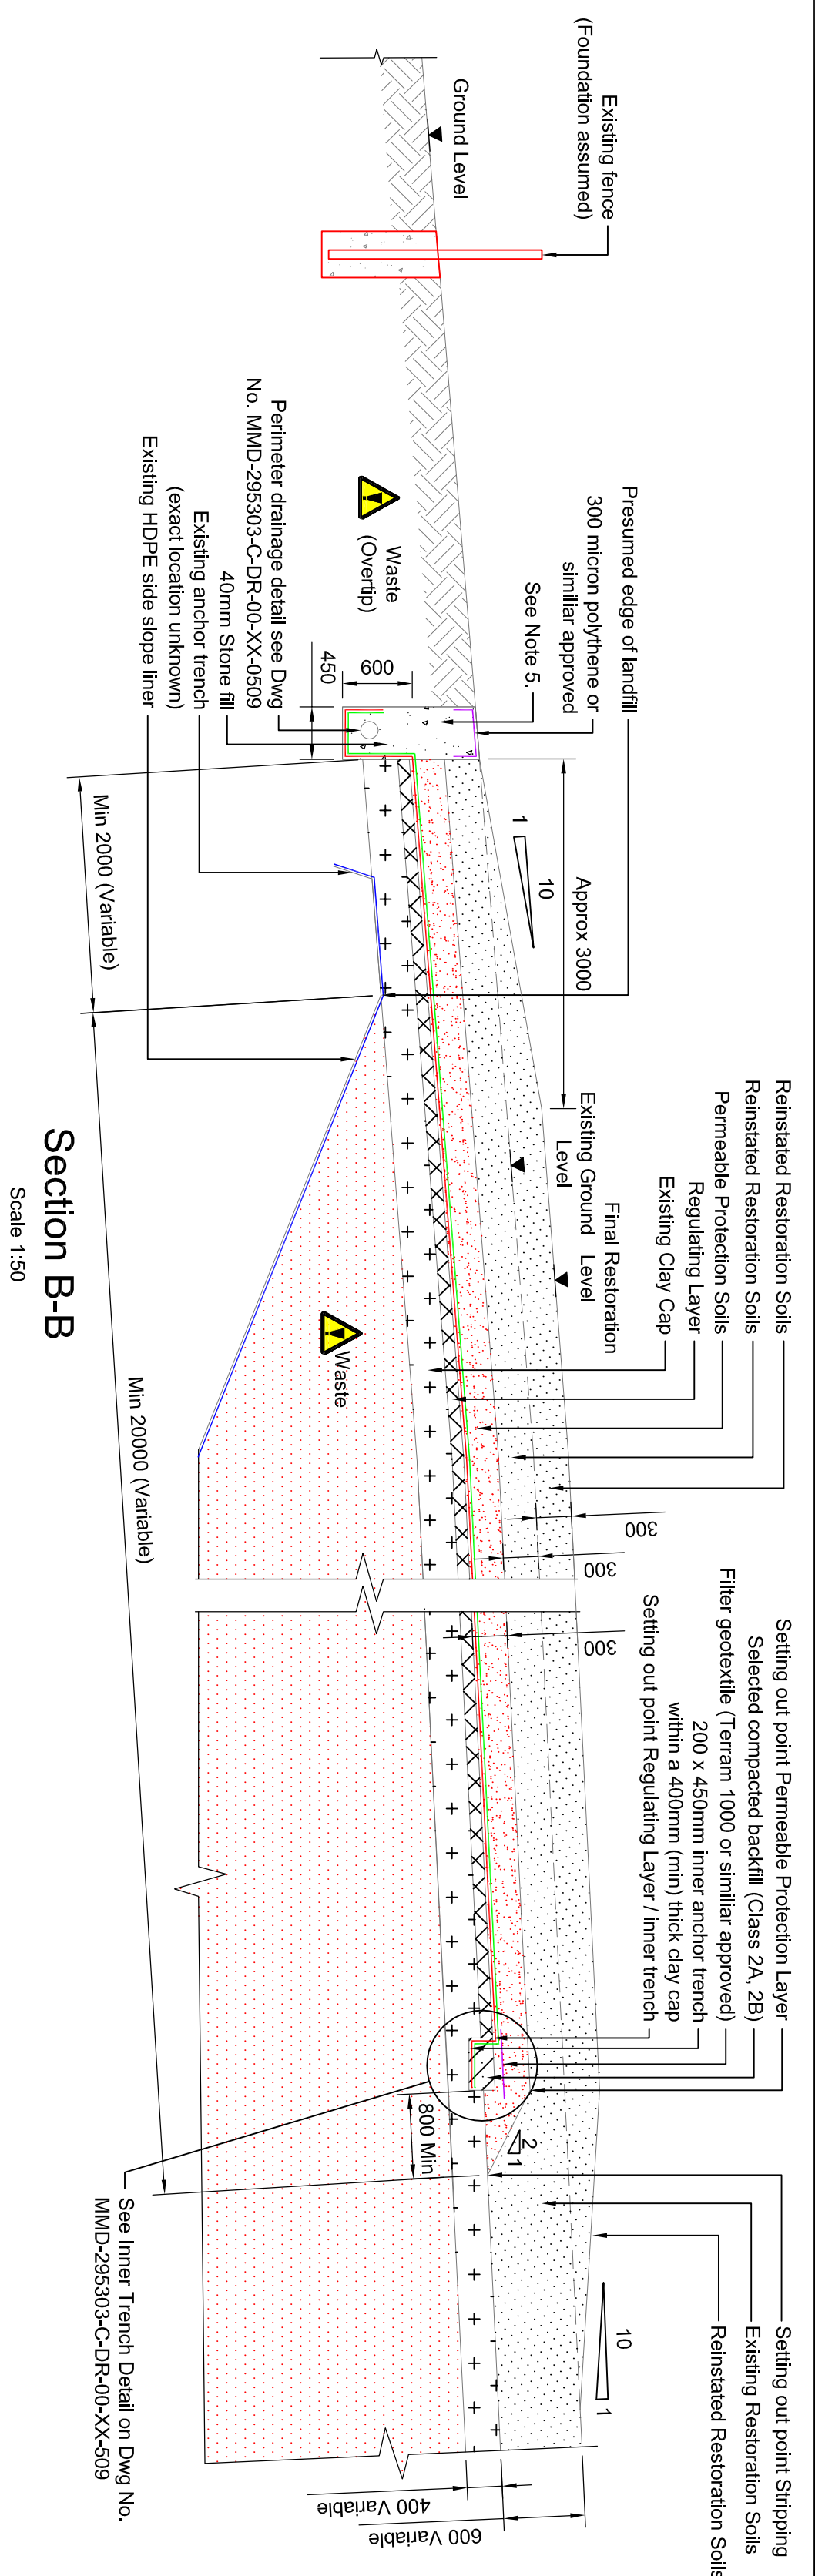


Section B-B

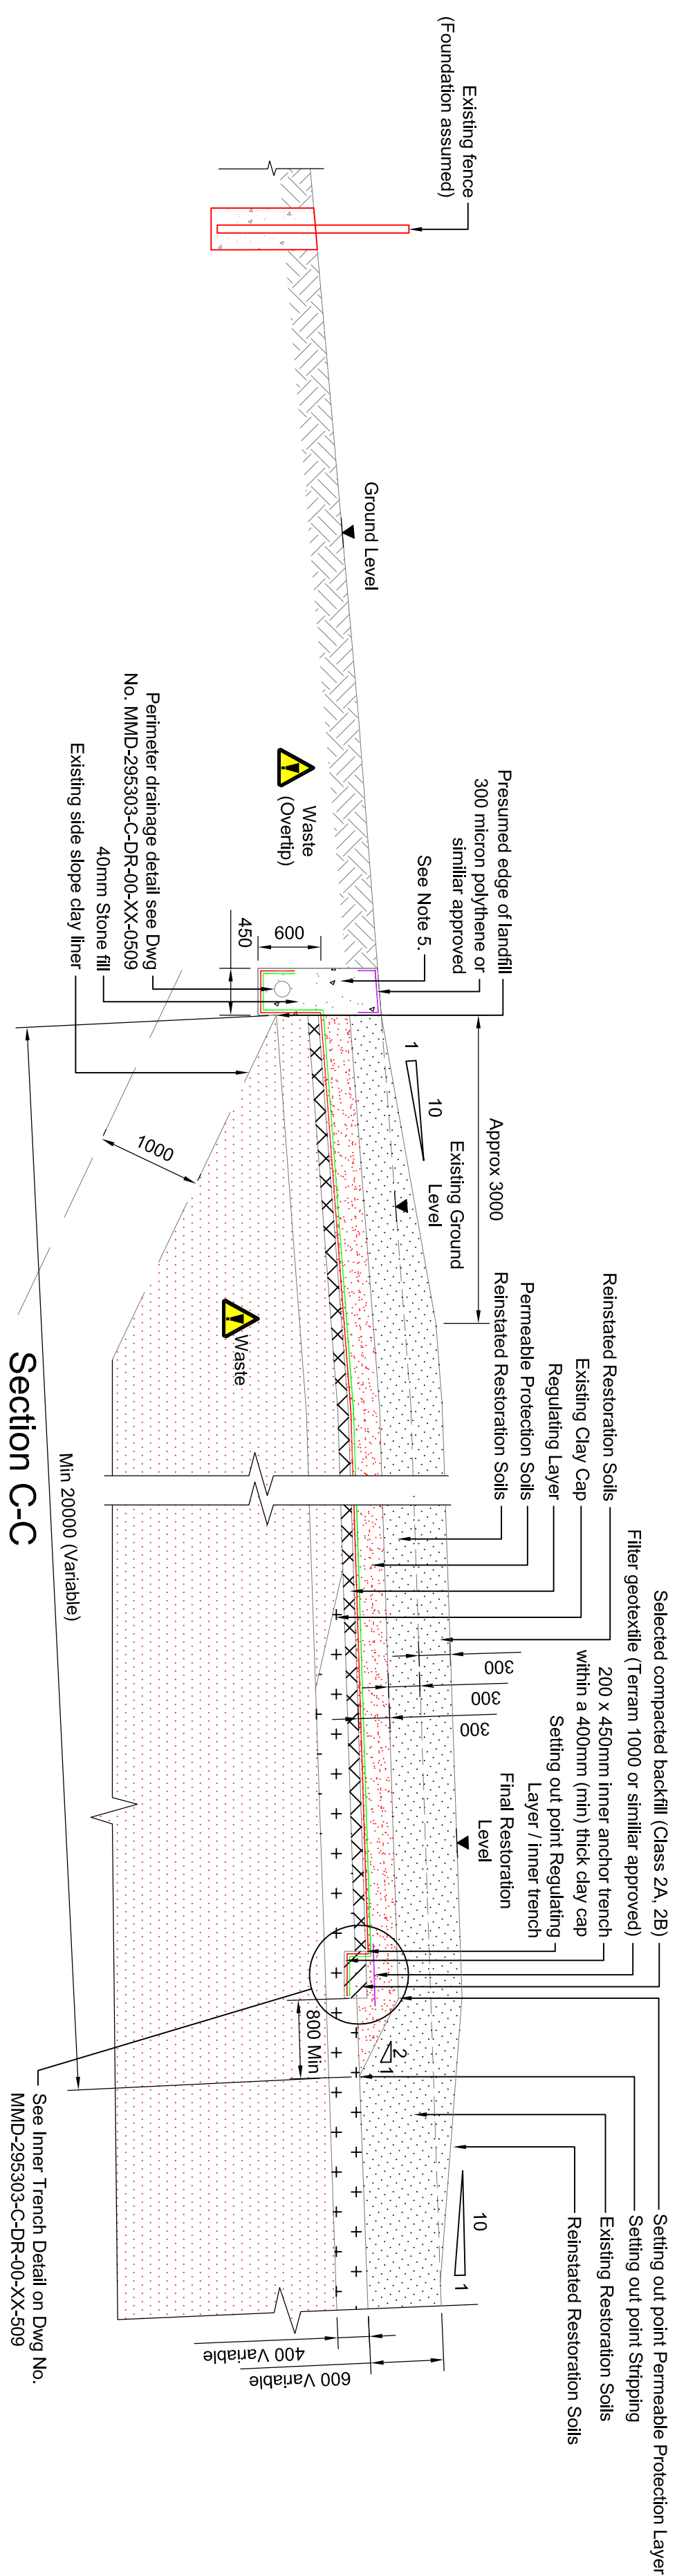

Section C-C

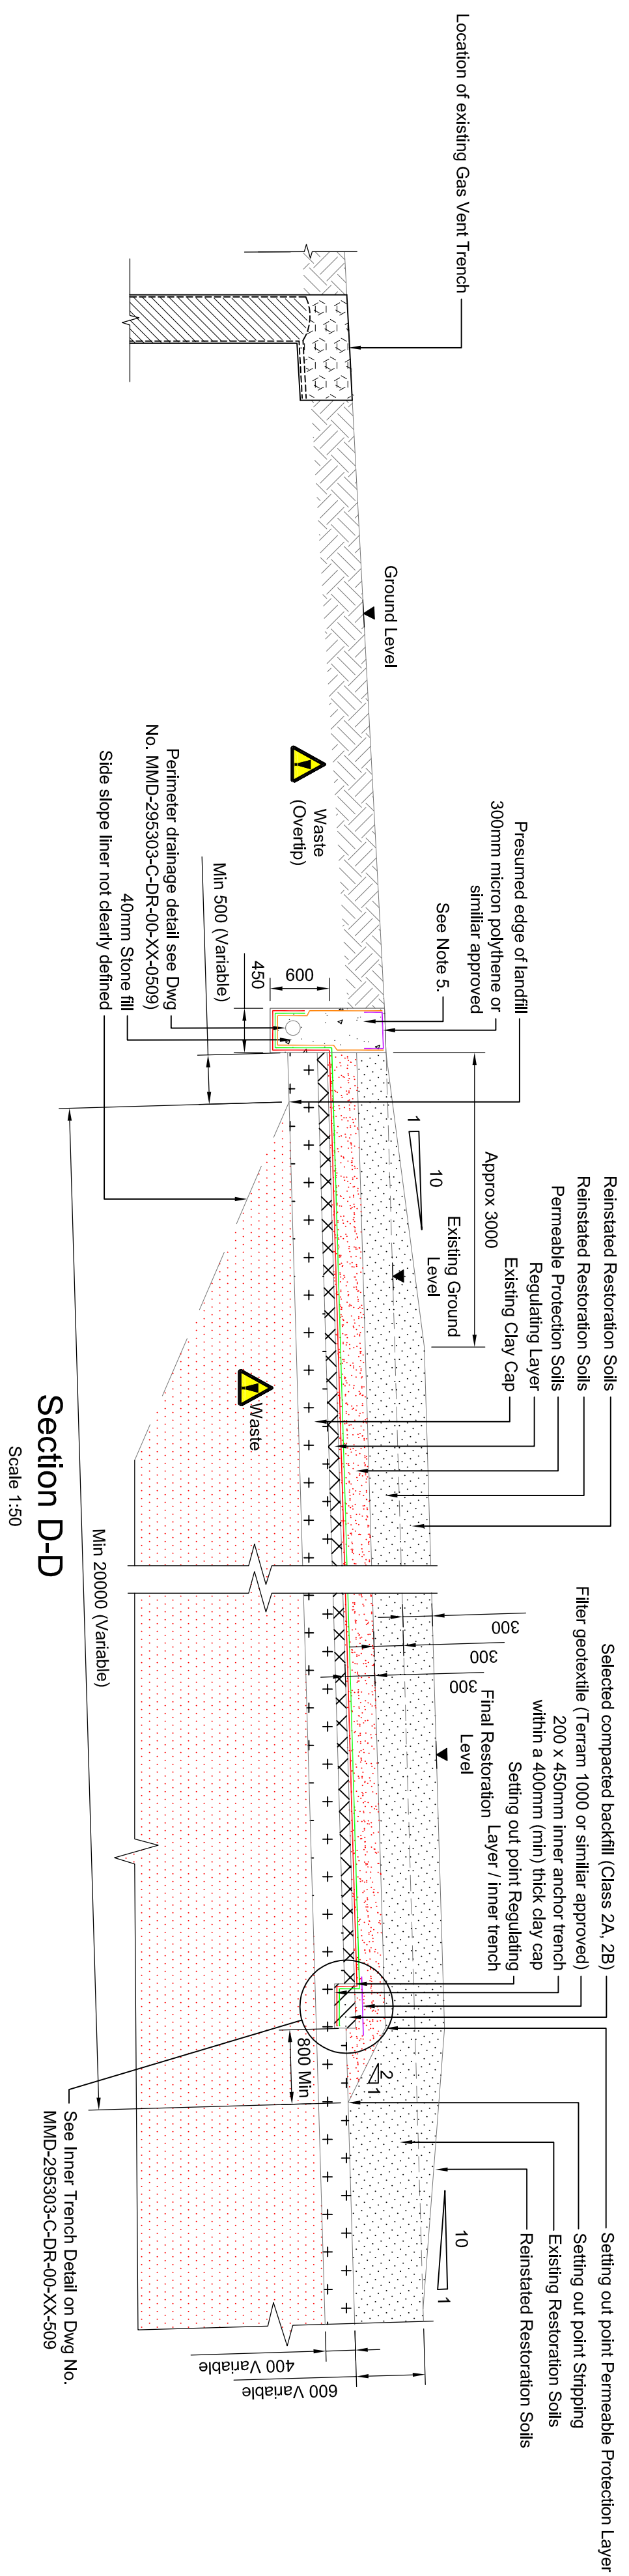

Section D-D

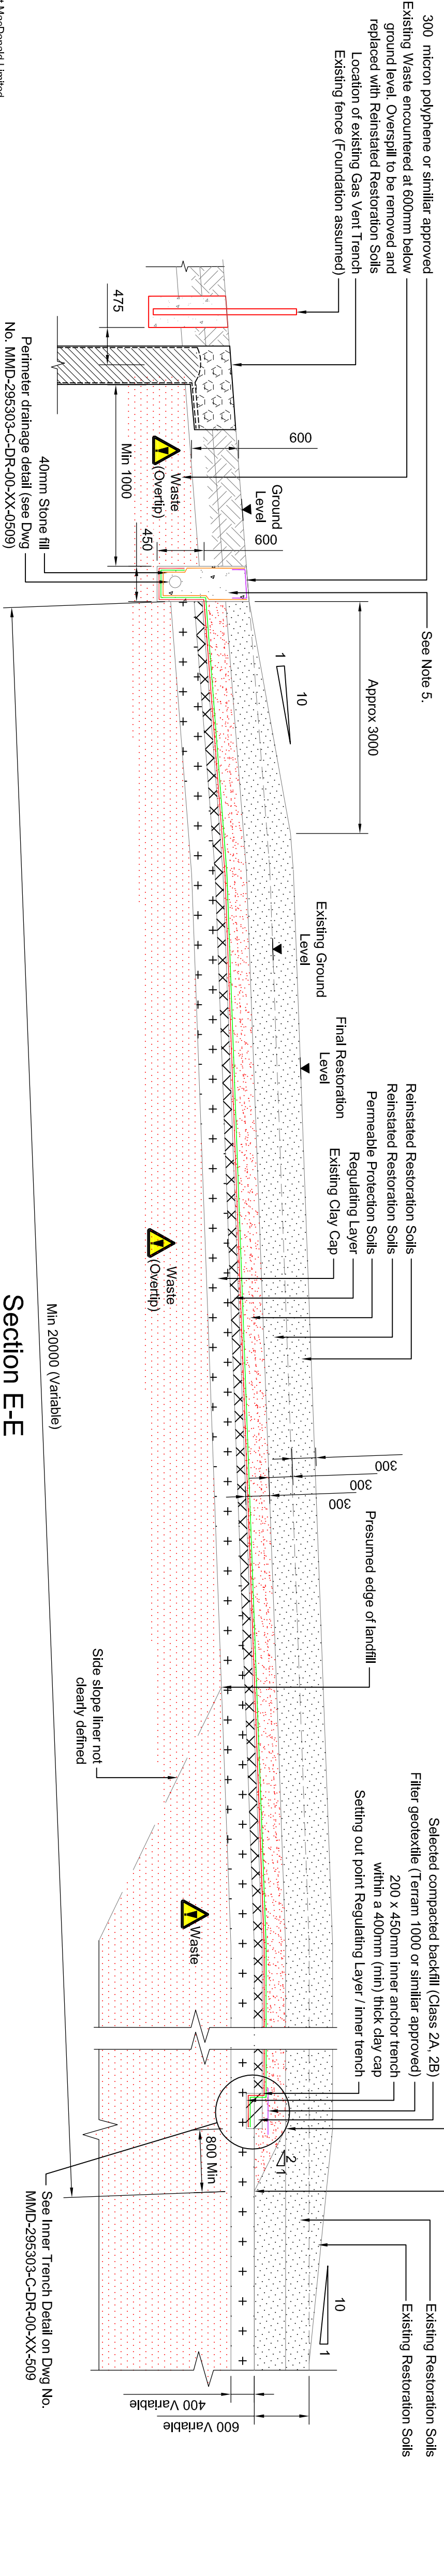

Section E-E