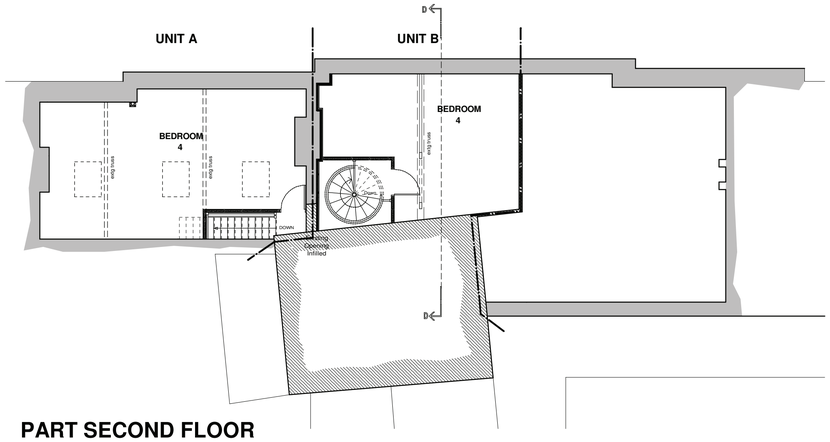

PART SECOND FLOOR

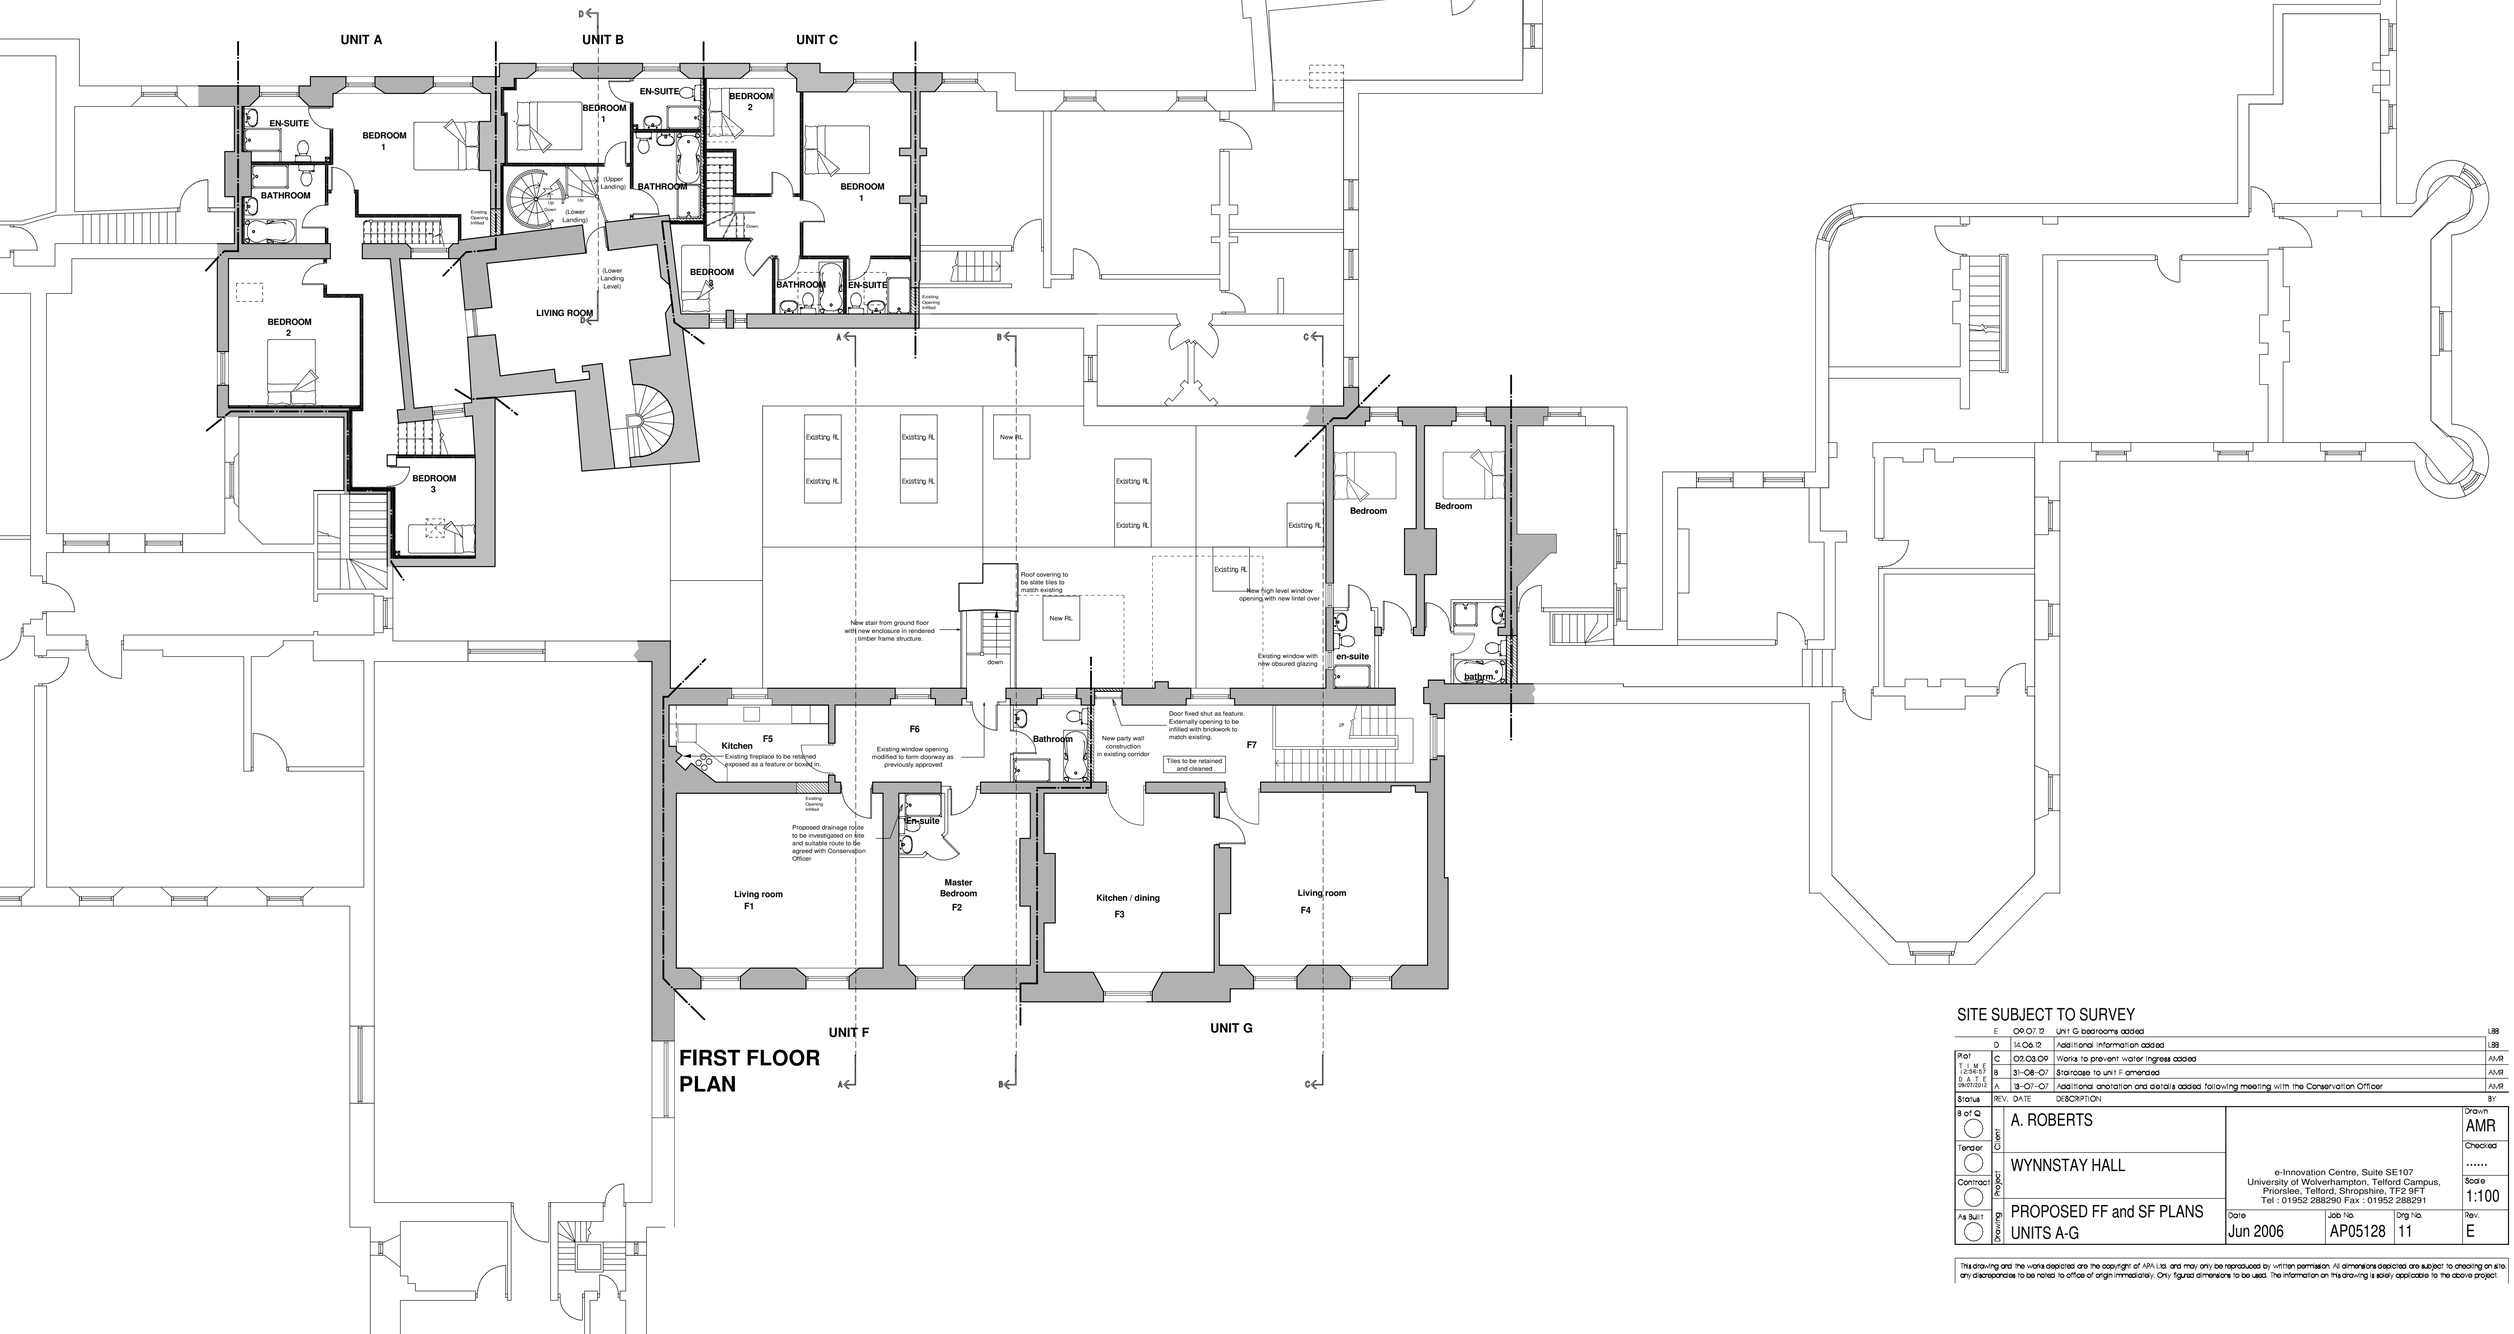

FIRST FLOOR PLAN

SITE SUBJECT TO SURVEY

Status	REV.	DATE	DESCRIPTION	BY
	E	09.07.12	Unit G bedrooms added	LBB
	D	14.06.12	Additional information added	LBB
Plot TIME 12:56:57 DATE 06/07/2012	C	02.03.09	Works to prevent water ingress added	AMR
	B	31-08-07	Staircase to unit F amended	AMR
	A	13-07-07	Additional anotation and details added following meeting with the Conservation Officer	AMR

B of Q ◯ Tender ◯ Contract ◯ As Built ◯

Client: A. ROBERTS

Project: WYNNSTAY HALL

Drawing: PROPOSED FF and SF PLANS UNITS A-G

e-Innovation Centre, Suite SE107
University of Wolverhampton, Telford Campus,
Priorslee, Telford, Shropshire, TF2 9FT
Tel : 01952 288290 Fax : 01952 288291

Date	Job No.	Drg No.	Rev.
Jun 2006	AP05128	11	E

Drawn: AMR
Checked: .....
Scale: 1:100

This drawing and the works depicted are the copyright of APA Ltd. and may only be reproduced by written permission. All dimensions depicted are subject to checking on site, any discrepancies to be noted to office of origin immediately. Only figured dimensions to be used. The information on this drawing is solely applicable to the above project.