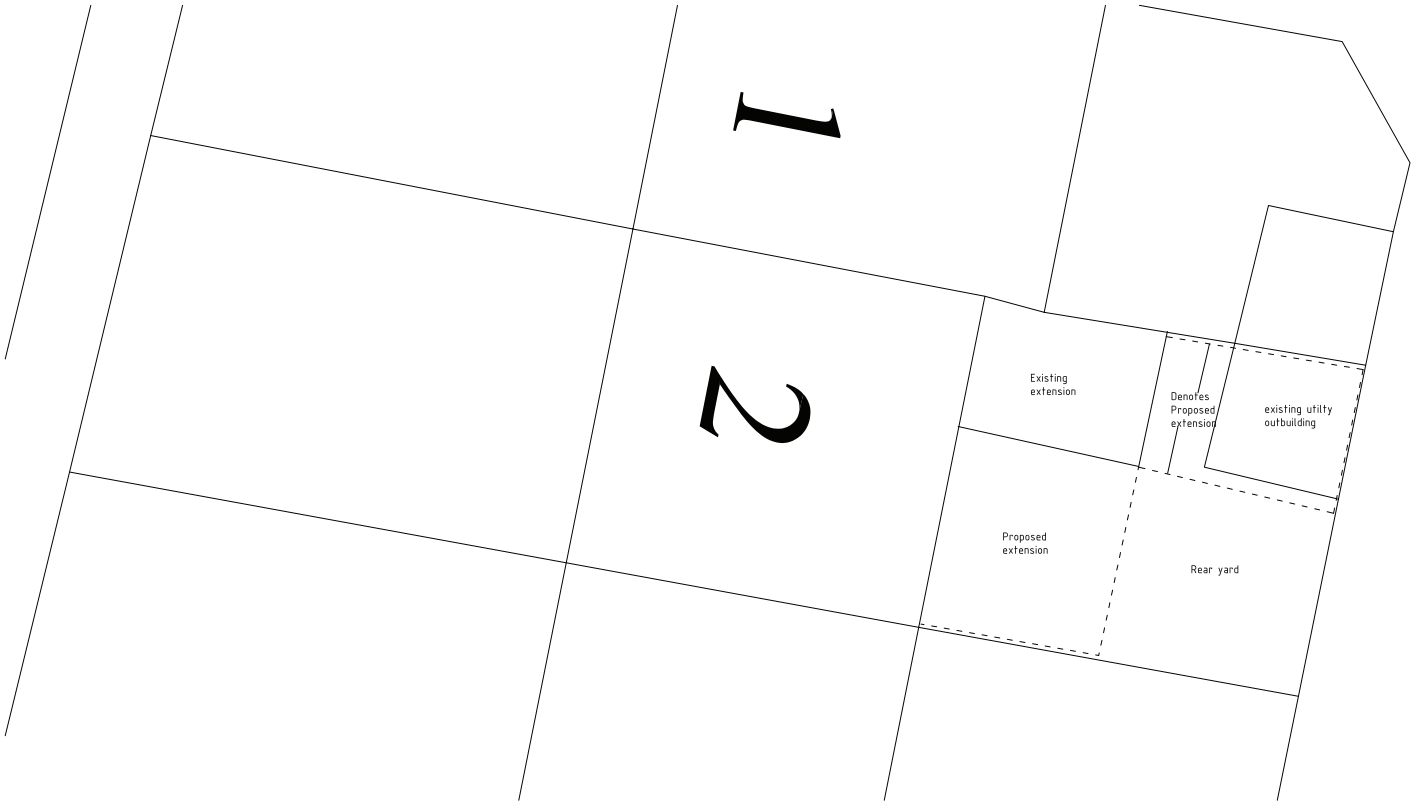

Job Title:-
Proposed Rear Extension 2 Poethlyn Cottages School Lane Overton Wrexham

Client
Mr & Mrs D Evans

Scale	Date	Job no
1:50 @a1	Sept 2012	120812

SITE PLAN 3A

PBS
ARCHITECTURE

B.Smith MCIAT
Planning & Building Services
9 The Paddock
Cross Lanes
Wrexham
LL13 0TX
01978 781333

Chartered Institute of
Architectural Technologists