


APPENDIX A

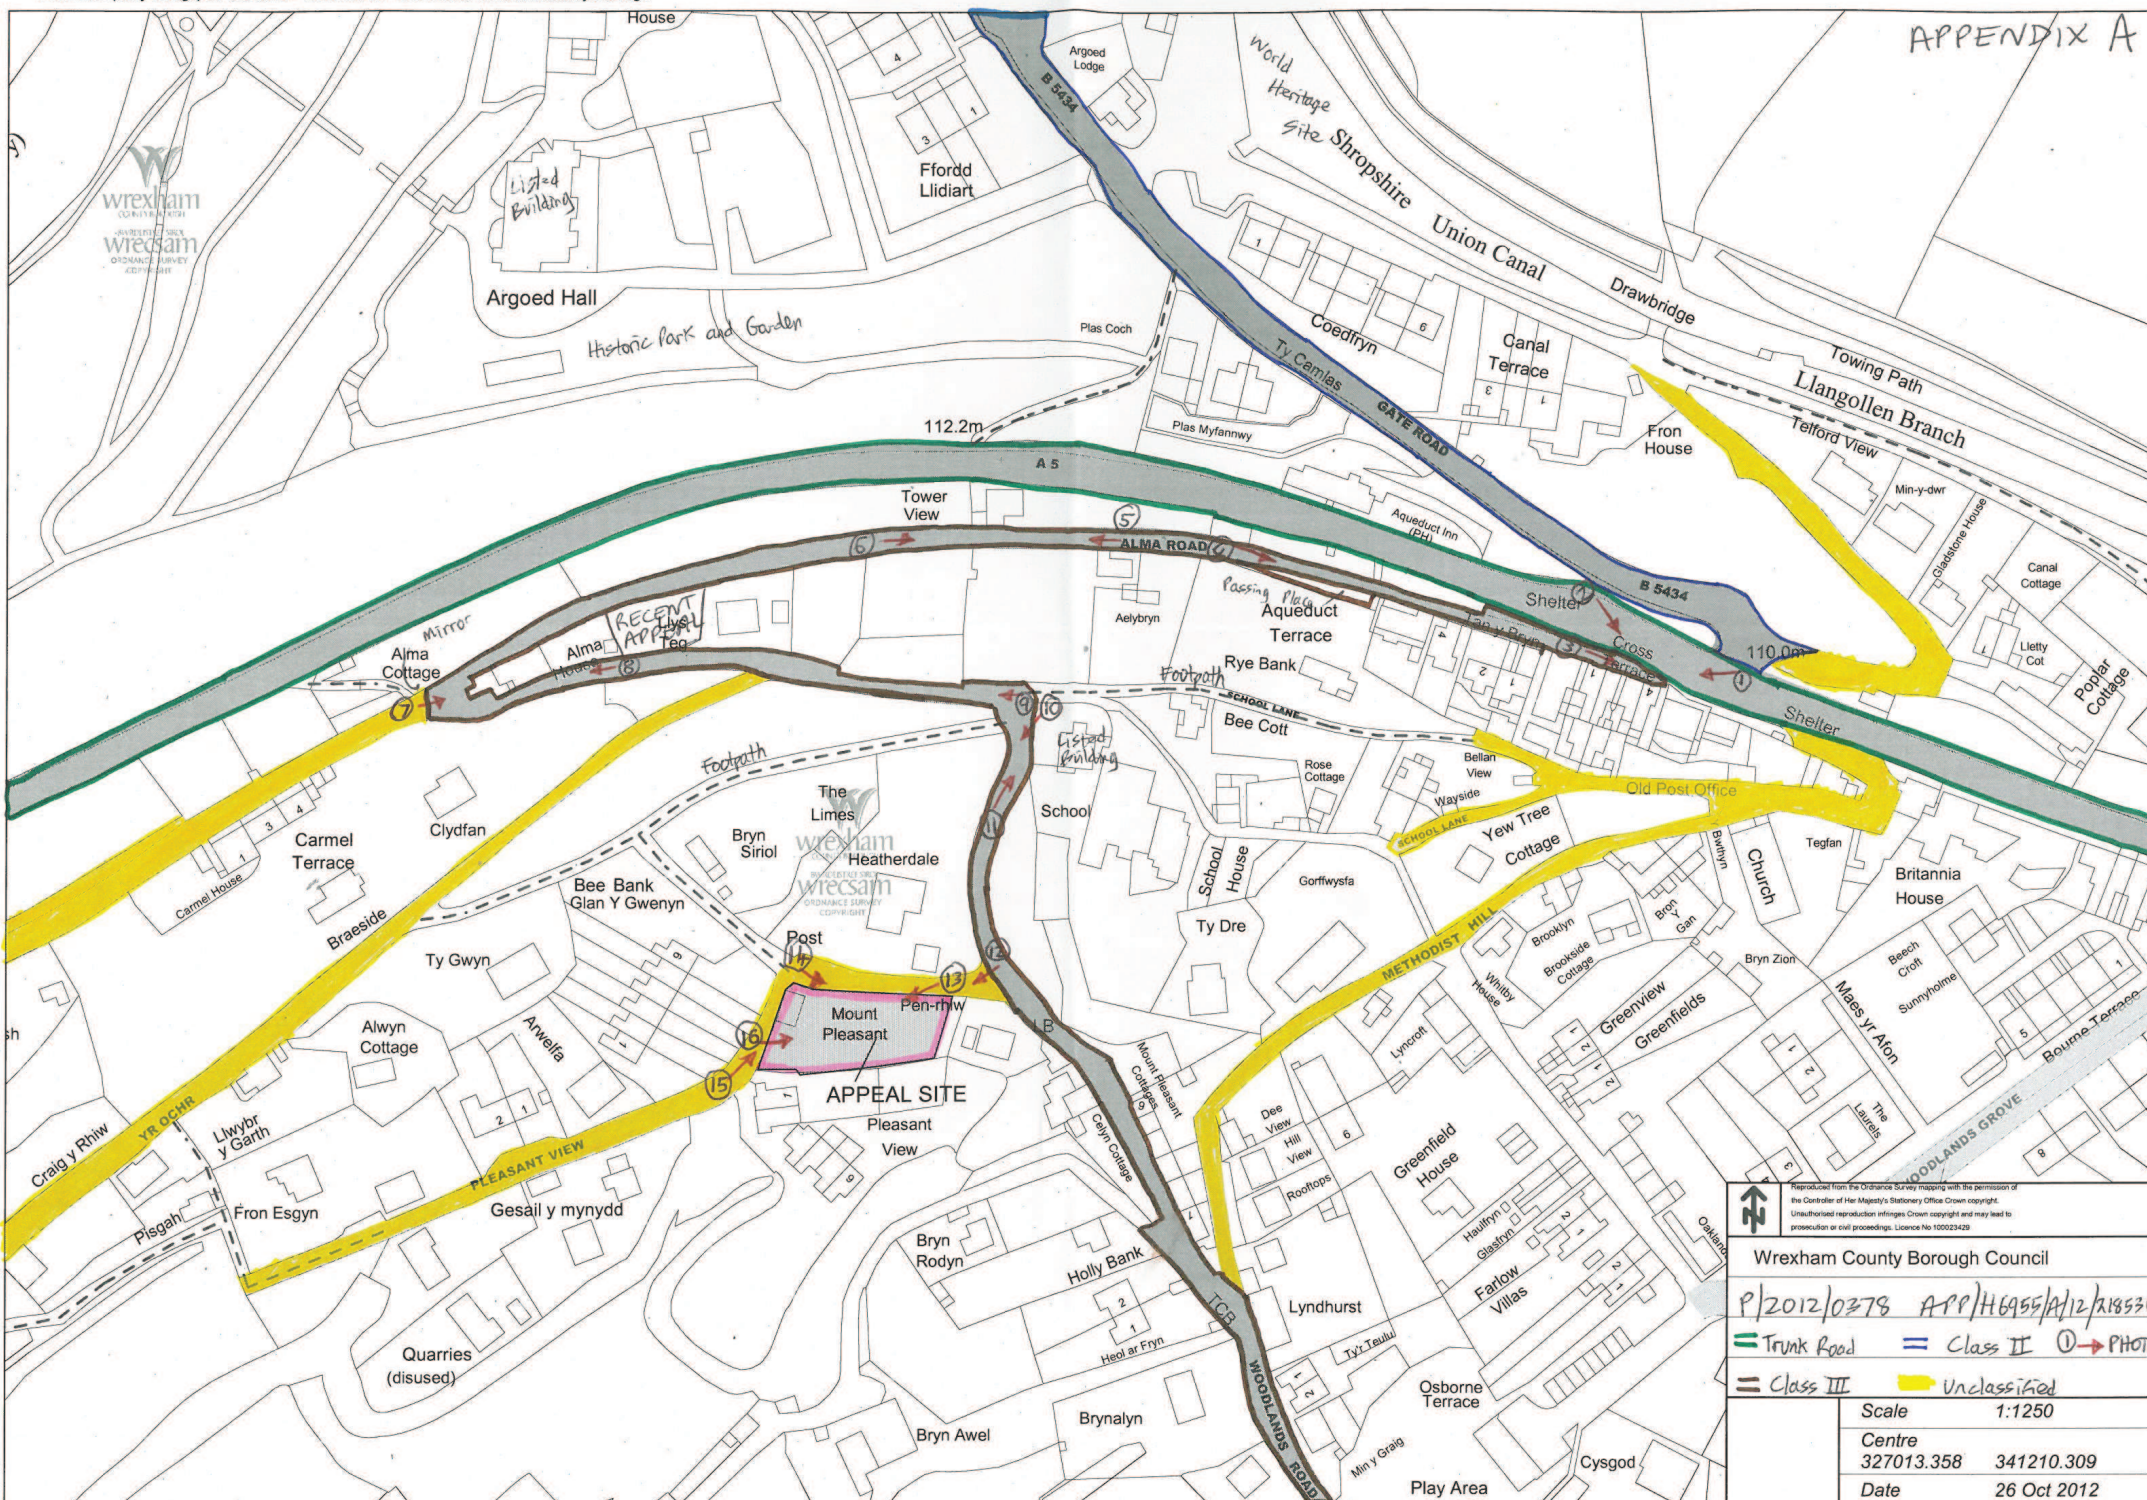

Reproduced from the Ordnance Survey mapping with the permission of the Controller of Her Majesty's Stationery Office Crown copyright. Unauthorised reproduction infringes Crown copyright and may lead to prosecution or civil proceedings. Licence No 100023429

Wrexham County Borough Council

P/2012/0378 APP/H6455/A/12/2185360/WF

Trunk Road = Class II (1) PHOTOS

Class III = Unclassified

Scale	1:1250
Centre	327013.358 341210.309
Date	26 Oct 2012