


Plots 1 and 2

Plots 3 and 4

Plots 5 and 6

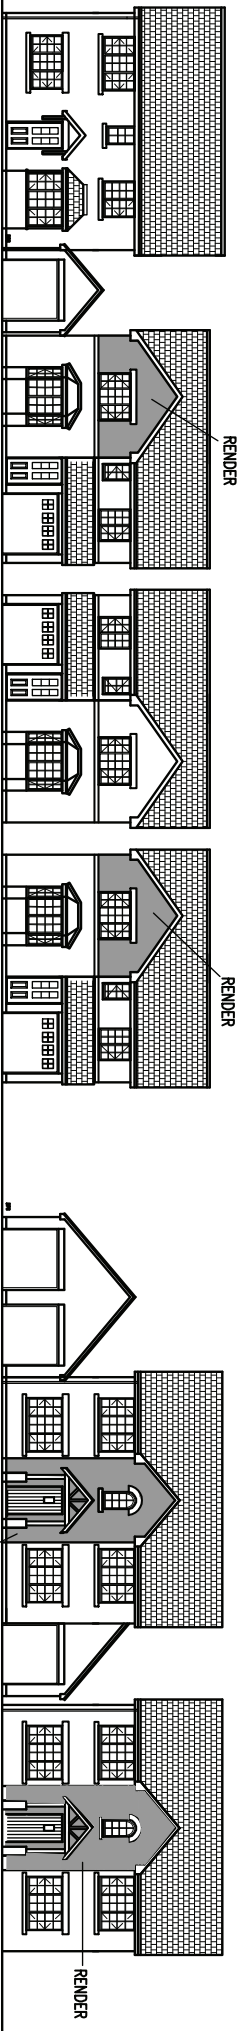

Plots 7 - 11

Plots 12 and 12 A

FACING MATERIALS
 ROOF TILES – MARLEY MODERN CONCRETE INTERLOCKING TILE TO MAIN ROOFS – SMALL PLANE TILES TO BAY ROOFS AND PROJECTING PORCH ROOFS – COLOUR SMOOTH GREY or similar with Red Ridge tiles
 FACING BRICKWORK – BESTOCK ASHRIDGE MULTI.
 RECON. STONE CILLS AND HEADS TO WINDOWS AND BAND COURSES – CREAM COLOUR
 RENDER – BRUSH TEXTURED ROUGH – CREAM COLOUR
 WINDOWS – WHITE *A GRADE UPVC WINDOWS

Rev A Plots 5 and 12 Render added, Oct 2012

CARTWRIGHT

Architectural & Planning Services

2 Hilcrest Avenue, Holmes Chapel, Cheshire, CW4 7DU.
 Telephone and Fax No. 01477 533298
 E-mail – robert.cartwright@btinternet.com

S. G. Estates Ltd
**Land at Glan-Llyn Road,
 Bradley, Wrexham.**

STREET SCENE FOR FACING MATERIALS

Scale:- 1:200
SC 1 rev A