
MORRIS HOMES


ground works

G5

SECTION THROUGH
STANDARD FLEXIBLE DRIVE CONSTRUCTION

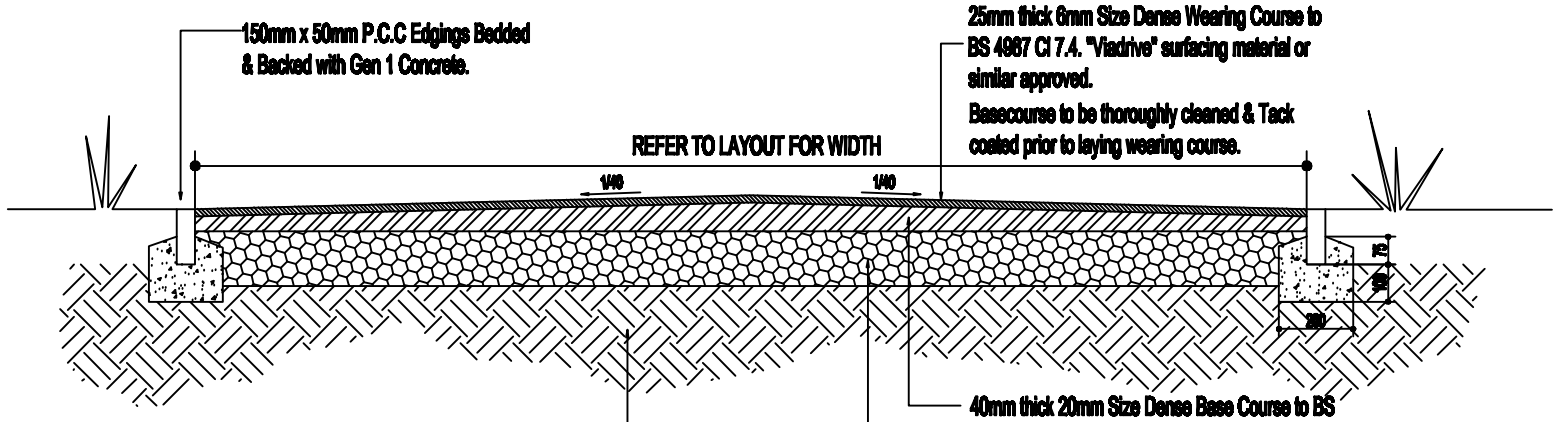

SECTION THROUGH
ALTERNATIVE CONCRETE DRIVE CONSTRUCTION

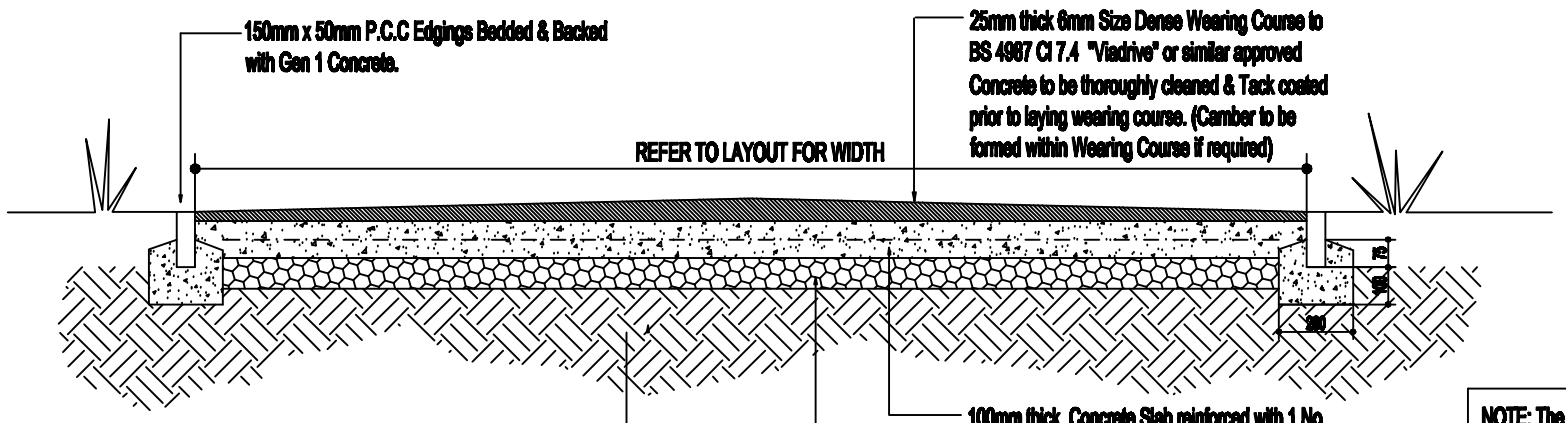

NOTE: The use of Concrete Drives shall be subject to the prior approval of Morris Homes Technical Dept.
Where Dragout Manholes are located within a concrete drive these shall be surrounded with 25mm Compressible Board for the full depth of the slab prior to casting.

A	UPDATED

TYPICAL SECTION THROUGH DRIVE CONSTRUCTION	DATE.	DRAWN	CHECKED	SCALE	DWG NO.	REVISION
	Aug.02	CGP	grw	NTS	G5	A

C:\gwillows\My Documents\new morris logo1.JPG

Morris Homes Limited.
Morland House,
18 The Parks,
Newton-le-Willows,
Merseyside WA12 0JQ
Tel: 01942 272020
Fax: 01942 725970