

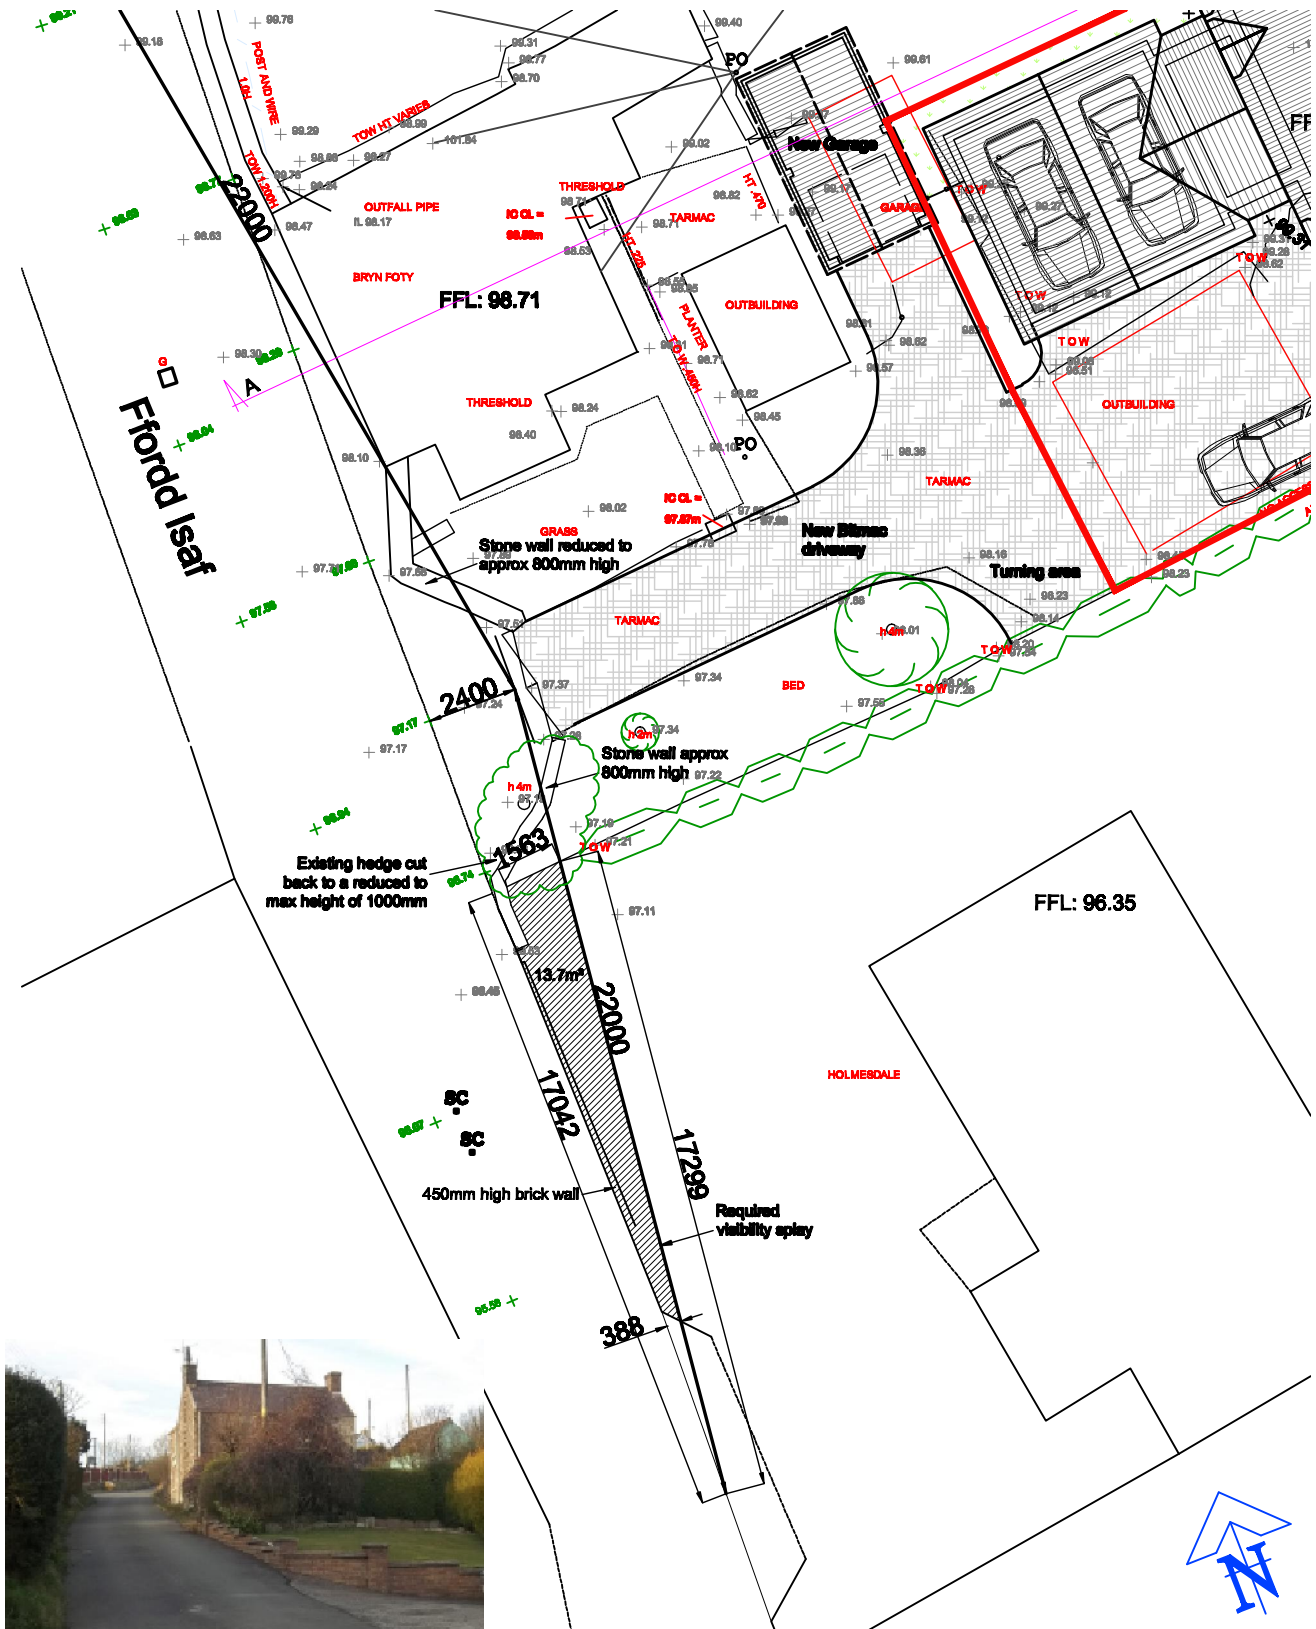


Image of adjoining property/splay

Rev:	Description:	Initial:	Check:
Client:	Ami Manning		
Project:	Proposed development at Bryn Foty, Ffordd Isaf, Gwynfryn		
Draw. Title:	VISIBILITY SPLAY OVER ADJOINING PROPERTY		
Scale:	1:200	Drawn MH	Chkd.
Draw. No.:	6723/ L(-)03		
		Date	21.05.12
		Revision	



0 10 20 50mm NATURAL SCALE

ORIGINAL DRAWING SIZE 297 x 210 (A4)