

Arboricultural Method Statement

Proposed Welsh Medium School, Delamere Road, Gwersyllt, Wrexham

Prepared for:

**Wrexham County Borough Council
Asset & Economic Development Department**

Our Ref: 12/AMS/WXM/93

04 July 2012

1.0 Introduction

- 1.1 Tree Solutions Ltd have been commissioned by Wrexham County Borough Council to prepare a site specific Arboricultural Method Statement (AMS) in order to satisfy and discharge Planning Condition No's 7, 8, 9 & 10 of Planning Code No. P/2012/0172 - Land at Alyn Waters Park & Gwersyllt Park, Delamere Avenue, Gwersyllt, Wrexham, LL11 4NF.
- 1.2 This Method Statement sets out the methodology and protection measures for all works within close proximity to retained trees indicated on the Tree Protection Plan at **Appendix 2**. All trees on and adjoining the site have been surveyed and are detailed within the tree survey schedule sheets at **Appendix 1**. Compliance with this method statement will be a requirement of all relevant contracts associated with the approved development. Copies of this document will be made available for inspection on site.
- 1.4 Trees to be retained and details including the designated Root Protection Area and location of tree protective fencing are clearly indicated on the Tree Protection Plan ref 12/AMS/WXM/93, Drawing No 1 which is at **Appendix 2** to this report.
- 1.5 The purpose of the AMS is to provide information on protection and control measures affecting the existing tree stock. The works, with applicable methodology, are divided into the sequence of operations at paragraph 4.0:

2.0 STATUTORY CONTROLS

- 2.1 No trees are subject to a Tree Preservation Order and the site does not fall within a designated Conservation Area.

3.0 SITE PLAN

- 3.1 The observations and recommendations contained in this document relate to the approved drawing no: 11701/D/1100 A (Proposed Kerbing, Footways, Carriageway & Fencing) dated 18/04/2012 undertaken by Wrexham County Borough Council, Asset & Economic Development Department.
- 3.2 The method statement should be read in conjunction with the enclosed Tree Protection Plan, which is based upon the above drawing.

4.0 SEQUENCE OF OPERATIONS

From commencement of the above development, the following methodology shall be implemented in the manner and sequence described:

1. Pre-contract site meeting
2. Tree Surgery Works
3. Erect temporary tree protective fencing
4. Main construction phase
5. Removal of bound surface & existing concrete edge restraint adjacent to tree numbers 7-11 & 18 prior to resurfacing of proposed new widened footway
6. Installation of underground services adjacent to tree numbers 1-14
7. Erection of Boundary Weldmesh Fencing
8. Removal of temporary fencing
9. Landscaping within RPA of trees

1. Pre-Contract Site Meeting

To outline working methods in relation to trees prior to any construction activity on site, a site meeting of the following shall take place:

- | | |
|--------------------|---------------------|
| 1. Client | 3. Tree Solutions |
| 2. Main Contractor | 4. LPA Tree Officer |

2. Tree Surgery Works

1. Before the erection of the temporary protective fencing, all approved tree removal shall be implemented in accordance with the approved plans
2. All possible efforts must be made to prevent damage to retained trees including potential root incursion or compaction caused by vehicle access.
3. All arboricultural works shall conform to the recommendations of BS 3998 (2010) 'Recommendations for Tree Work'
4. All operatives shall be equipped with and use personal protective equipment (PPE) in accordance with current Health & Safety Executive current directives and industry codes of practice.
5. Performance of all arboricultural operations and use of equipment shall be in accordance with current Health & Safety Executive current directives and industry codes of practice.

3. Erect Temporary Tree Protective Fencing

1. Following completion of the tree felling and prior to commencement of any site demolition, construction, preparation, excavation or material deliveries the main contractor shall erect the temporary protective fencing as detailed in the 'Tree Protection Specification' and in the location indicated on the Tree Protection Plan.
2. Tree Solutions are to be given 5 days written notice as soon as all protective fencing has been erected in order to inspect the specification and location. An inspection report will be completed and returned to the LPA Tree Officer for approval. Any damage occurring to protective fencing during the demolition or construction phase shall be made good by the main contractor

4. Main Construction Phase

1. There shall be no storage of construction material, site parking, site accommodation or equipment in any area designated as the Root Protection Area (RPA) and Construction Exclusion Zone (CEZ) and enclosed by Temporary Protective Fencing
2. No materials that are likely to have an adverse effect on tree health such as oil, bitumen or cement will be stored or discharged within 10 metres of the trunk of a tree that is to be retained. No fires will be lit.
3. The site agent shall supervise deliveries by self-loading crane, with vehicles positioned in such a manner that retained trees are not at risk of damage.

Avoiding Damage to Stems and Branches

4. Care shall be taken when planning site operations in proximity to trees to ensure that wide or tall loads or plant with booms, jibs and counterweights can operate without coming into contact with retained trees. Such contact can result in serious injury resulting in safe retention impossible

On Site Storage of Spoil and Building Materials

5. Prior to and during all site construction works no spoil will be stored and no cement mixing will take place within the Root Protection Area of any tree on or adjacent to the site even if proposed site work is to be within the crown spread. Any encroachment within this protected area will only be with the prior agreement of the LPA Arboricultural Officer

5. Removal of bound surface & existing concrete edge restraint adjacent to tree numbers 7-14 and 18 prior to resurfacing of proposed new widened footway

LPA Tree Officer to be given written notice of the date that the works will be undertaken on and photographic evidence will be submitted to the LPA by the supervising arboriculturist of the works being undertaken in accordance with the AMS

The following steps shall be taken when breaking out any bound surface:

1. All works to be carried out under the supervision of Tree Solutions.
2. Breaking-out shall be by hand, avoiding damage to the protective bark covering larger roots. Excavation will be carried out using pickaxes rather than pneumatic equipment.
3. Roots, when exposed, shall be wrapped in dry (winter) or wet (summer), clean Hessian sacking to prevent desiccation and to protect from rapid temperature changes. Roots smaller than 25mm diameter and roots bound to arisings shall be pruned back preferably to a side branch, by use of a sharp saw or secateurs. Roots larger than 25mm shall only be severed following consultation with the LPA Tree Officer and Tree Solutions.
4. No machinery shall pass over the surface once broken-out. Arisings shall be picked and removed by manual means.
5. Prior to backfilling any Hessian wrapping shall be removed and retained roots shall be surrounded in at least 35mm of sharp sand or other loose granular fill before any other material is replaced.

6. Installation of underground services adjacent to tree numbers 1-14

1. Excavation required for the installation of all underground services will be located outside the Root Protection Area of all trees as illustrated on the Tree Protection Plan.

7. Erection of Boundary Weldmesh Fencing

1. If the location of any fence panels comes into conflict with protruding tree branches from Group No's 1-3, they shall be pruned back to an appropriate inner sub-lateral by a qualified and competent tree surgery contractor working in accordance with BS3998: 2010

8. Remove all Temporary Tree Protective Fencing

1. Tree Protective fencing will only be removed upon completion of all construction work and once all machinery associated with the works has left site.

9. Landscaping within RPA of Trees


1. Landscaping works will be implemented in accordance with a scheme approved by Wrexham County Borough Council
2. There shall be no rotovation of ground within any area designated as a Root Protection Area (RPA) and Construction Exclusion Zone (CEZ) and enclosed by Temporary Protective Fencing.
3. No hard landscaping works or excavation for cables or any other service should be installed within the Root Protection Area (RPA) and Construction Exclusion Zone (CEZ) without the written consent of Planning Service.

TREE PROTECTIVE FENCING

- 1 Before the commencement of any works on site (other than those set out in the schedule of tree works contained in this document), protective fencing will be erected as detailed on the Tree Protection Plan and as specified below. The LPA Tree Officer will be given 5 days notice upon completion of the fencing in order to inspect and approve prior to the commencement of any site works.
- 2 The fencing will consist of a scaffold framework in accordance with BS 5837 – 2012 (illustration below) comprising a metal framework, both vertical and horizontal, well braced to resist impacts. Vertical tubes will be spaced at a maximum interval of 3m. Onto this, weldmesh panels shall be securely fixed with wire or scaffold clamps. Weldmesh panels on rubber or concrete feet are not considered resistant to impact and for this reason will not be used. The site manager or other suitably qualified appointed person will be responsible for inspecting the protective fencing on a daily basis; any damage to the fencing or breaches of the fenced area will be rectified immediately. A site supervision report of all tree protective measures specified will be completed by the site manager and submitted on a monthly basis to the LPA.
- 3 Clearly legible weatherproof signage, stating "Protected Trees – Exclusion Zone" shall be attached to the fencing 1.5m from the ground, facing out of the Tree Protection Zone located at regular intervals along the fence line.
- 4 The fencing will remain in place until completion of all site works and then only removed when all site traffic is removed from site.
- 5 Other than works detailed within this method statement or approved in writing by the Local Planning Authority (LPA), no works including storage or dumping of materials shall take place within the exclusion zones defined by the protective fencing.


Protective Fencing Detail

- 1 As indicated on the Tree Protection Plan in **Magenta**

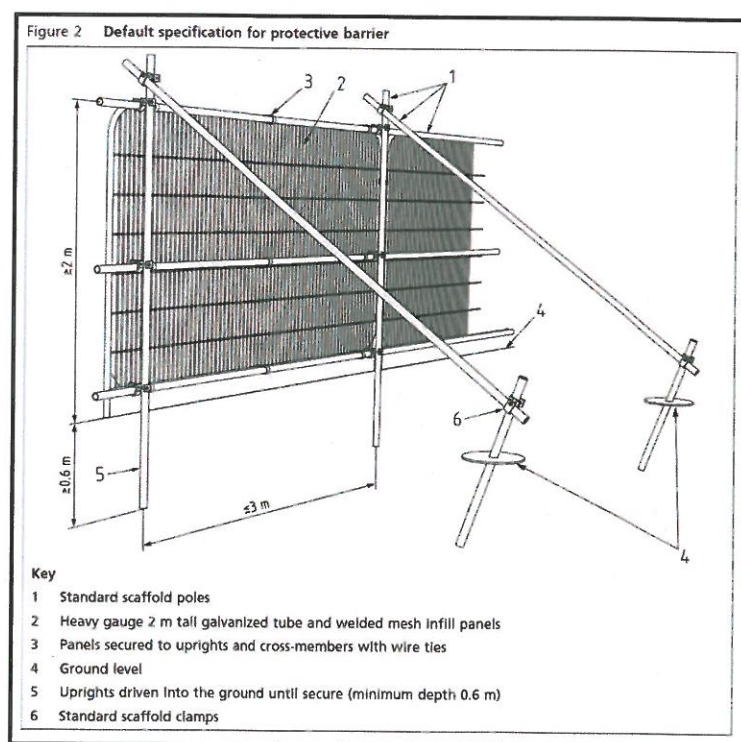

- 2 As indicated on the Tree Protection Plan in **Orange**

1000mm x 50m medium duty plastic temporary barrier mesh fencing mounted on 1.3m steel fencing pins driven in to the ground and secured with cable ties.

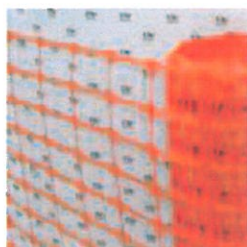

PLASNET - Plastic temporary barrier mesh fencing

- Grade : **Medium duty** (160g/M² 8kgs per roll)
- Roll size : **1000mm x 50M**

ARBORICULTURAL SITE SUPERVISION

- 1 The erection of all tree protection measures outlined in this AMS and as indicated on the Tree Protection Plan will be inspected by Tree Solutions immediately after erection. Photographic evidence of the location and specification of all protective fencing will be forwarded to the LPA Tree Officer upon completion.

Useful Contacts

Arboricultural Consultant

Name: Alistair Henderson
 Tel: 01244 389114
 Mobile: 07766 774508
 Email: alistair@tree-solutions.co.uk

LPA Arboricultural Officer

Name: Moray Simpson
 Tel: 01978 292529
 Email: moray.simpson@wrexham.gov.uk

Appendix One

Tree Survey Schedule

TREE SURVEY SCHEDULE

TREE SOLUTIONS

SITE:	LAND OFF DELAMERE AVENUE, GWERSYLLT
CLIENT:	WREXHAM COUNTY BOROUGH COUNCIL
BRIEF:	ARBORICULTURAL METHOD STATEMENT

SURVEYOR:	A. HENDERSON
ASSESSMENT DATE:	25 JUNE 2012
VIEWING CONDITIONS:	GOOD
JOB REFERENCE:	12/AIA/WXM/93

PAGE 1 OF 6

TREE NO. T - Tree G - Group H - Hedge	SPECIES (COMMON NAME)	AGE	HEIGHT (m) + CROWN CLEARANCE/ DIRECTION OF GROWTH (N.S.E.W)	RADIAL CROWN SPREAD (m) N S E W				STEM/ MULTI-STEM* DIA. (mm)	VITALITY	COMMENTS	MANAGEMENT	CATEGORY & SUB- CATEGORY GRADING BS 5837	BS 5837 RADIUS (m) RPA (m²)
T1	Mountain Ash	M	5 2.5S	1.5	1.5	1	1.5	210	M	- Compression fork at 2m no sign of failure - Suppressed form due to close proximity to T2 - Epicormic/suckers around base - E.R.C. 10	• N/A	C1	2.5 20m²
T2	Elm	M	10 1.5S	4.5	4.5	4.5	3	416	M	2 stems from base (340 & 240mm) – RPA combined - no visual defects - E.R.C. 10-20	• N/A	B2	5 78m²
T3	Ash x 3 stems	M	12 2E	6	7	7	7	≤650	M/G	3 individual stems at 500mm apart forming 1 large closed canopy tree - No visual defects - E.R.C. 20	• N/A	B2	8 191m²
T4	Oak	M	16 1.5N	8	10	10	10	803	G	2 stems from 0.5m (520 & 510mm) – RPA combined - Good quality prominent tree - E.R.C. 40+	• N/A	A2	10 292m
T5	Mountain Ash	M	7 1.5S	1.5	1.5	1.5	1.5	270	G	- Good tree with no visual defects - E.R.C. 2-	• N/A	B2	3.5 33m

HEADINGS & ABBREVIATIONS

REFERENCE NUMBER. REFER TO PLAN OR NUMBERED TAGS WHERE APPLICABLE (T = TREE, G = GROUP, H = HEDGE)
 COMMON NAME (LATIN NAMES AVAILABLE ON REQUEST)
 Y = YOUNG, SM = SEMI-MATURE, EM = EARLY-MATURE, M = MATURE, PM = POST-MATURE
 ESTIMATED AND RECORDED IN METRES. APPROXIMATELY 1 IN 10 TREES ARE MEASURED USING A CLINOMETER AND THE REMAINDER ESTIMATED AGAINST THE MEASURED TREES
 MAXIMUM CROWN RADIUS MEASURED TO THE FOUR CARDINAL COMPASS POINTS FOR SINGLE SPECIMENS ONLY (MEASUREMENT FOR TREE GROUPS - MAXIMUM RADIUS OF THE GROUP)
 HEIGHT IN METRES OF CROWN CLEARANCE ABOVE ADJACENT GROUND LEVEL (TO INFORM ON GROUND CLEARANCE, CROWN/STEM RATIO AND SHADING)
 STEM DIAMETER - MEASURED AT APPROXIMATELY 1.5 METRES ABOVE GROUND LEVEL OR A COMBINATION OF STEMS FOR MULTI-STEMMED TREES
 A MEASURE OF PHYSIOLOGICAL CONDITION. D = DEAD, MD = MORIBUND, P = POOR, M = MODERATE, G = GOOD
 RELATIVE USEFUL LIFE EXPECTANCY (YEARS)
 E.R.C. = ESTIMATED REMAINING CONTRIBUTION:
 BS 5837 CATEGORY & SUB-CATEGORY GRADING:
 BS 5837 RADIUS & BS 5837 RPA:
 THAT THE RPA SHOULD BE CAPPED AT 707 M³) NOTE - ALL CALCULATIONS ROUNDED TO NEAREST DECIMAL

TREE SURVEY SCHEDULE

TREE SOLUTIONS

SITE:	LAND OFF DELAMERE AVENUE, GWERSYLLT
CLIENT:	WREXHAM COUNTY BOROUGH COUNCIL
BRIEF:	ARBORICULTURAL METHOD STATEMENT

SURVEYOR:	A. HENDERSON
ASSESSMENT DATE:	25 JUNE 2012
VIEWING CONDITIONS:	GOOD
JOB REFERENCE:	12/AIA/WXM/93

PAGE 2 OF 6

TREE NO. T - Tree G - Group H - Hedge	SPECIES (COMMON NAME)	AGE	HEIGHT (m) + CROWN CLEARANCE/ DIRECTION OF GROWTH (N.S.E.W)	RADIAL CROWN SPREAD (m)				STEM/ MULTI-STEM* DIA. COMBINED (mm)	VITALITY	COMMENTS	MANAGEMENT	CATEGORY & SUB- CATEGORY GRADING BS 5837	BS 5837 RADIUS (m) RPA (m ²)
				N	S	E	W						
T6	Elm	EM	8 0	3	3	3	3	250	M/P	5 stems from past coppice - RPA combined • Insignificant tree/scrub • E.R.C. 10	• N/A	C2	3 28m ²
T7	Sycamore	M	13 2N	3.5	8	5	5	500	M	Abuts boundary retaining wall & causing minor displacement • Secondary stem removed at base to west leaving wound with minor decay • E.R.C. 10-20	• N/A	B2	6 113m ²
T8	Ash	M	15 2E	3	7	1.5	4.5	460	M	0.5m from retaining wall & causing some displacement to concrete coping • Crown lifted in past • E.R.C. 10-20	• N/A	B2	5 96m ²
T9	Ash	M	16 10N	3	7	4	3.5	470	M	Co-dominant stems from 4m • Ivy clad impeding inspection • Crown lifted over road to south for clearance • 0.5m from boundary retaining wall • E.R.C. 20	• N/A	B2	5.5 100m ²
T10	Ash	M	7 3N	3	4	2.5	2.5	490	P	Poor quality suppressed tree with ivy clad stem and poor crown form • E.R.C. 10	• Consider removal	C1	6 109m ²

TREE SURVEY SCHEDULE

TREE SOLUTIONS

SITE:	LAND OFF DELAMERE AVENUE, GWERSYLLT
CLIENT:	WREXHAM COUNTY BOROUGH COUNCIL
BRIEF:	ARBORICULTURAL METHOD STATEMENT

SURVEYOR:	A. HENDERSON
ASSESSMENT DATE:	25 JUNE 2012
VIEWING CONDITIONS:	GOOD
JOB REFERENCE:	12/AIA/WXM/93

TREE NO. T - Tree G - Group H - Hedge	SPECIES (COMMON NAME)	AGE	HEIGHT (m) + CROWN CLEARANCE/ DIRECTION OF GROWTH (N.S.E.W)	RADIAL CROWN SPREAD (m) N S E W				STEM/ MULTI-STEM* DIA. COMBINED (mm)	VITALITY	COMMENTS	MANAGEMENT	CATEGORY & SUB- CATEGORY GRADING BS 5837	BS 5837 RADIUS (m) RPA (m²)
T11	Ash	M	15 2W	5	7	2	6	420	M	- Ivy clad stem impeding inspection 0.5m from wall - Poor crown form due to suppression from T12 - E.R.C. 20	• N/A	B2	5 80m²
T12	Ash	M	16 1.5N	5	7.5	7	4	580	G	- Co-dominant stems from 2.5m – good union - Crown bias east due to close proximity to T11 - E.R.C. 20	• N/A	B2	7 152m²
T13	Ash	M	13 3N	6	8	6	5.5	570	M	- Raised buttress - Crown reduced in past leaving multiple pruning wounds - Causing significant displacement to boundary retaining wall - E.R.C. 20	• N/A	B2	7 147m²
T14	Mountain Ash	M	7 0	1.5	1.5	1.5	1.5	290	M	- Mass of sucker growth around base of stem - E.R.C. 10	• N/A	C2	3.5 38m²
T15	Elm	M	8 0.5N	3	3	3	3	383	M	2 stems from base – RPA combined - Small leaf size & evidence of Dutch Elm Disease in canopy - E.R.C. <10	• Fell & replace with Hornbeam – see landscape plan	C2	4.5 66m²

TREE SURVEY SCHEDULE

TREE SOLUTIONS

SITE:	LAND OFF DELAMERE AVENUE, GWERSYLLT
CLIENT:	WREXHAM COUNTY BOROUGH COUNCIL
BRIEF:	ARBORICULTURAL METHOD STATEMENT

SURVEYOR:	A. HENDERSON
ASSESSMENT DATE:	25 JUNE 2012
VIEWING CONDITIONS:	GOOD
JOB REFERENCE:	12/AIA/W/XM/93

TREE NO. T - Tree G - Group H - Hedge	SPECIES (COMMON NAME)	AGE	HEIGHT (m) + CROWN CLEARANCE/ DIRECTION OF GROWTH (N.S.E.W)	RADIAL CROWN SPREAD (m)				STEM/ MULTI-STEM* DIA. COMBINED (mm)	VITALITY	COMMENTS	MANAGEMENT	CATEGORY & SUB- CATEGORY GRADING BS 5837	BS 5837 RADIUS (m) RPA (m ²)
				N	S	E	W						
T16	Ash	M	15 1N	3	5	5	5	450	M/P	- Large secondary stem removed to north leaving asymmetric crown with bias to south - No a good tree to retain in long-term - E.R.C. 20	Fell & replace with Hornbeam – see landscape plan	C1	5.5 92m ²
T17	Ash	M	13 0.5W	5	4	2	5	280	M	- Poor crown form due to suppression from T18 - Co-dominant stems from 1.8m - E.R.C. 20	Fell	C1	3 35m ²
T18	Elm	M	14 1.5W	6	4.5	5	4	560	G	- No visual defects - E.R.C. 10-20	N/A	B2	6.8 142m ²
T19	Whitebeam	EM	5 2.5S	1.5	1.5	1.5	1.5	190	G	- Small tree forming part of group of 3 - E.R.C. 20	N/A	B2	2.5 16m ²
T20	Whitebeam	EM	6 1.5E	1.5	1.5	1.5	1.5	180	G	- Small tree forming part of group of 3 - E.R.C. 20	N/A	B2	2 15m ²
T21	Norway Maple (Crimson King)	EM	6 1.5E	2	2	2	1.5	250	G	- Small tree forming part of group of 3 - E.R.C. 20	N/a	B2	3 28m ²

TREE SURVEY SCHEDULE

TREE SOLUTIONS

SITE:	LAND OFF DELAMERE AVENUE, GWERSYLLT
CLIENT:	WREXHAM COUNTY BOROUGH COUNCIL
BRIEF:	ARBORICULTURAL METHOD STATEMENT

SURVEYOR:	A. HENDERSON
ASSESSMENT DATE:	25 JUNE 2012
VIEWING CONDITIONS:	GOOD
JOB REFERENCE:	12/AIAW/XM/93

TREE NO. T - Tree G - Group H - Hedge	SPECIES (COMMON NAME)	AGE	HEIGHT (m) + CROWN CLEARANCE/ DIRECTION OF GROWTH (N.S.E.W)	RADIAL CROWN SPREAD (m) N S E W				STEM/ MULTI-STEM* DIA. COMBINED (mm)	VITALITY	COMMENTS	MANAGEMENT	CATEGORY & SUB- CATEGORY GRADING BS 5837	BS 5837 RADIUS (m) RPA (m ²)
T22	Norway Maple	EM	10 1.5E	3	3	4	3.5	280	M	- Poor quality tree & not worth retaining in long-term - E.R.C. 10	Consider removal & replacement with better quality tree(s)	C1	3.5 35m ²
T23	Poplar	M	19 2.5N	2	2	3	2.5	490	G	- Ivy clad stems - No visual defects - E.R.C. 20	N/A	B2	6 109m ²
T24	Poplar	EM	16 3N	1	1	1	1	260	M	- Well established tree - E.R.C. 20	N/A	B2	3 31m ²
T25	Poplar	Y	5 1.5N	0.5	0.5	0.5	0.5	110	M	- Small insignificant tree - E.R.C. 10	N/A	C1	1 5m ²
T26	Ash	Y	5 1.5N	1.5	1	1	1	90	M	- Small insignificant tree easy to replace - E.R.C. 10	N/A	C1	1 4m ²
T27	Norway Maple	M	7 2S	2	2	2	2	200	M/P	- Located outside eastern boundary - E.R.C. 10	N/A	C1	2.5 18m ²

TREE SURVEY SCHEDULE

TREE SOLUTIONS

SITE:	LAND OFF DELAMERE AVENUE, GWERSYLLT
CLIENT:	WREXHAM COUNTY BOROUGH COUNCIL
BRIEF:	ARBORICULTURAL METHOD STATEMENT

SURVEYOR:	A. HENDERSON
ASSESSMENT DATE:	25 JUNE 2012
VIEWING CONDITIONS:	GOOD
JOB REFERENCE:	12/AIA/W/XM/93

PAGE 6 OF 6

TREE NO. T - Tree G - Group H - Hedge	SPECIES (COMMON NAME)	AGE	HEIGHT (m) + CROWN CLEARANCE/ DIRECTION OF GROWTH (N.S.E.W)	RADIAL CROWN SPREAD (m) N S E W					STEM/ MULTI-STEM* DIA. COMBINED (mm)	VITALITY	COMMENTS	MANAGEMENT	CATEGORY & SUB- CATEGORY GRADING BS 5837	BS 5837 RADIUS (m) RPA (m ²)
G1	Pine Sycamore	EM	≤13 0	1	4	2	2	2	≤320	G	- Good quality plantation outside northern boundary - E.R.C. 20	Needs silvicultural thin	B2	4 46m ²
G2	Pine Elder Hazel Oak Alder Willow (scrub)	EM	≤12 0	3	3	3	3	3	≤220	M/G	- Small copse of mixed tree that has seen no management since planting - Willow scrub to southern section could be removed if required - E.R.C. 20	N/A	B2	3 22m ²
G3	Pine Norway Maple Oak Ash Hawthorn	EM /M	≤16 3N	3	5	3	3	3	≤300	G	- Multi-stemmed trees forming dense plantation on sloping land outside northern boundary - E.R.C. 20	N/A	B2	3.6 41m ²

Table 1 Cascade chart for tree quality assessment


Category and definition	Criteria (including subcategories where appropriate)	Identification on plan			
Trees unsuitable for retention (see Note)					
Category U Those in such a condition that they cannot realistically be retained as living trees in the context of the current land use for longer than 10 years	- Trees that have a serious, irremediable, structural defect, such that their early loss is expected due to collapse, including those that will become unviable after removal of other category U trees (e.g. where, for whatever reason, the loss of companion shelter cannot be mitigated by pruning) - Trees that are dead or are showing signs of significant, immediate, and irreversible overall decline - Trees infected with pathogens of significance to the health and/or safety of other trees nearby, or very low quality trees suppressing adjacent trees of better quality <i>NOTE Category U trees can have existing or potential conservation value which it might be desirable to preserve; see 4.5.7.</i>	See Table 2			
<table border="1"> <thead> <tr> <th>1 Mainly arboricultural qualities</th><th>2 Mainly landscape qualities</th><th>3 Mainly cultural values, including conservation</th></tr> </thead> </table>			1 Mainly arboricultural qualities	2 Mainly landscape qualities	3 Mainly cultural values, including conservation
1 Mainly arboricultural qualities	2 Mainly landscape qualities	3 Mainly cultural values, including conservation			
Trees to be considered for retention					
Category A Trees of high quality with an estimated remaining life expectancy of at least 40 years	Trees that are particularly good examples of their species, especially if rare or unusual; or those that are essential components of groups or formal or semi-formal arboricultural features (e.g. the dominant and/or principal trees within an avenue)	Trees, groups or woodlands of significant conservation, historical, commemorative or other value (e.g. veteran trees or wood-pasture)			
Category B Trees of moderate quality with an estimated remaining life expectancy of at least 20 years	Trees that might be included in category A, but are downgraded because of impaired condition (e.g. presence of significant though remediable defects, including unsympathetic past management and storm damage), such that they are unlikely to be suitable for retention for beyond 40 years; or trees lacking the special quality necessary to merit the category A designation	Trees present in numbers, usually growing as groups or woodlands, such that they attract a higher collective rating than they might as individuals; or trees occurring as collectives but situated so as to make little visual contribution to the wider locality			
Category C Trees of low quality with an estimated remaining life expectancy of at least 10 years, or young trees with a stem diameter below 150 mm	Unremarkable trees of very limited merit or such impaired condition that they do not qualify in higher categories	Trees with no material conservation or other cultural value			

Appendix Two

Tree Protection Plan

- Key**
- Pedestrian Crossing Points - Blister Tactiles
 - Platform Warning - Lozenge Tactiles
 - Footway Tactiles - Ladder
 - Cycleway Tactiles - Tramlane
 - Carpark - Asphalt
 - Car Park - Porous black paving
 - Play Area - Porous Asphalt
 - Sports Area
 - Carriageway - Speed Ramps
 - Footways - Dense Bit Macadam
 - Footway - Shared Area - Block Paving
 - Proposed Road Gullies
 - New kerbline
 - Football Pitch - Relieved, Topsoil & Seeding.

- Bin store - Steel Palisade fencing 1.8m high (green) complete with gate 1.8m wide. Base slab 3.3 x 2.05 x 0.20 dp. See Appendix 17/1
- 1.2m high bowtop fencing - green
- 1.2m high bowtop self closing pedestrian gate - green
- 1.2m high bowtop self closing pedestrian gate - green
- 2m high weld mesh perimeter fencing
- 2m high, 2m wide weld mesh self closing pedestrian gate
- 2m high, 3m wide weld mesh vehicle gate
- Pedestrian Guardrail - 1.045m high Class A to Table 1
- Sportswall 3000, width 11.54 x 3m ht. See Appendix 26/70
- Cycle Shelter, Lockers, Stands & Lighting. See Appendix 26/70
- Reinforced grass path with concrete flat topped edging kerb (EF)
- Log cabin

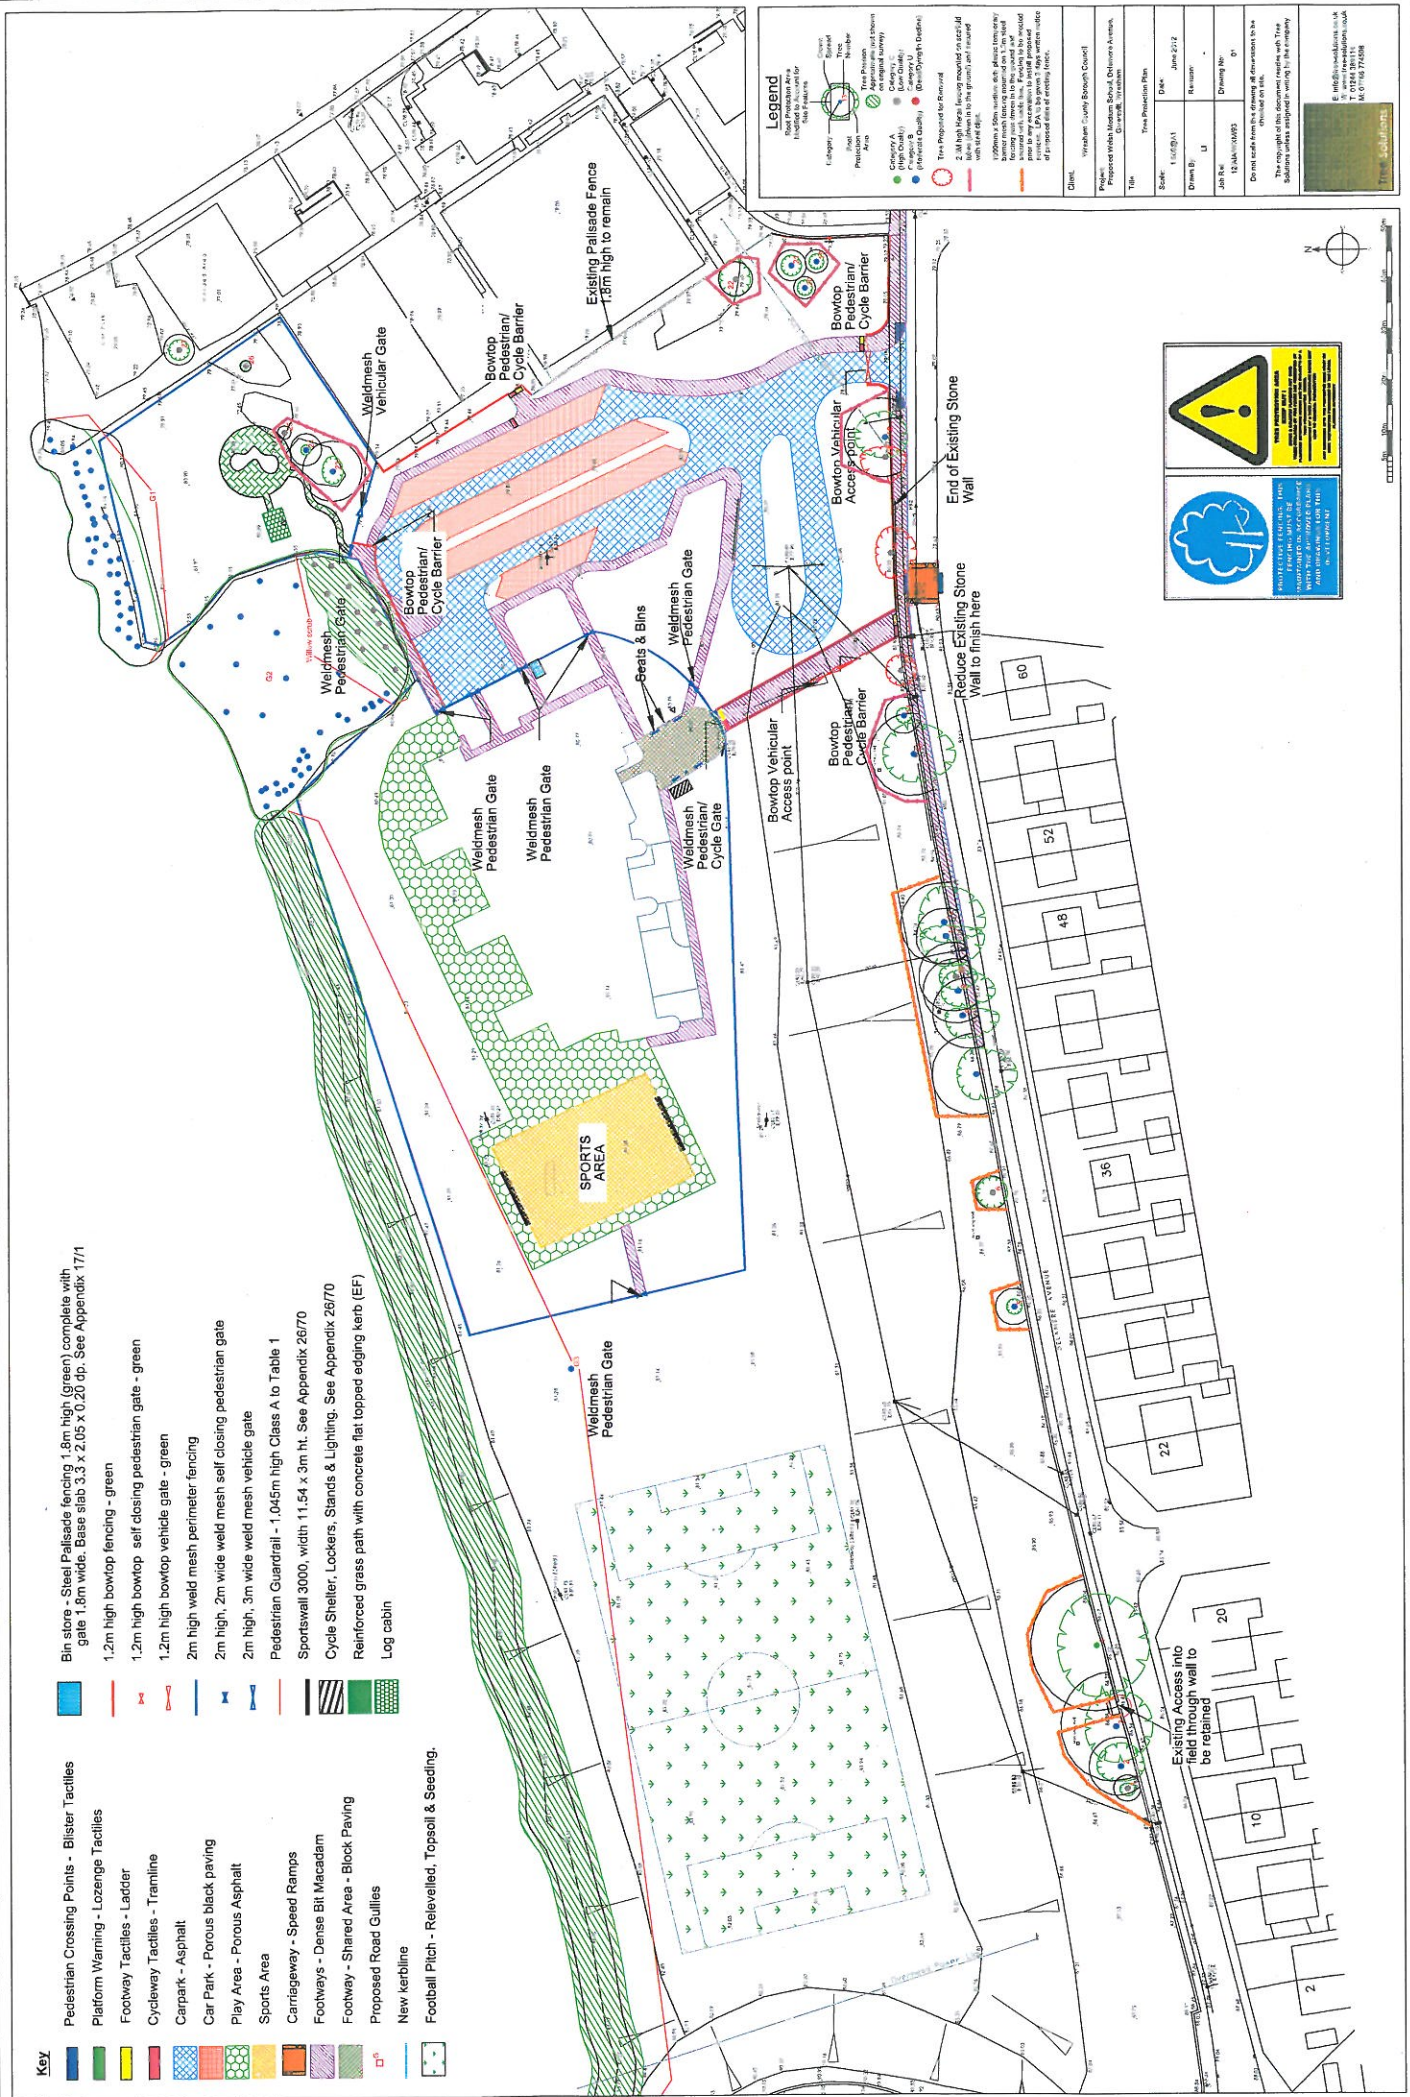

Legend

- 1. Existing
- 2. Proposed
- 3. Proposed for Removal
- 4. Proposed for Removal
Client: Wrexham Local Borough Council

Project: Proposed Wrexham School, Delamere Avenue, Wrexham, Wrexham

Title: Tree Preservation Plan

Scale: 1:500

Date: June 2012

Drawn By: J. J.

Check By: J. J.

Job No: 12/00000000

Drawing No: 01

Drawn scale from the following all dimensions to be checked on site.

The copyright of this document remains with Tree Solutions unless assigned in writing to the employer.

Tree Solutions Ltd
10, 11, 12,1000.

Appendix Three
Example Site Supervision Form

ARBORICULTURAL SITE SUPERVISION



Planning Ref No.
Developer:
Site Address:
Site Agent:
Visit Date:
Arboricultural Supervisor:

5, Orchard Close,
Chester, CH2 2JD

T: +44 (0)1244 389114
F: +44 (0)7075 167890
M: +44 (0)7766 774508

info@tree-solutions.co.uk
www.tree-solutions.co.uk

Site Supervision

Was all Tree Protective Fencing in place? Yes ☐ No ☐

Was any debris noticed within Total Exclusion Zones? Yes ☐ No ☐

Are any special works scheduled for the coming building period? Yes ☐ No ☐

Details:

Are any amendments proposed to plans? Yes ☐ No ☐

Details:

Signed:

Signed:

(For and on behalf of Tree Solutions)

(For and on behalf of)

Circulation:

Tree Solutions
Developer Head Office
Site Agent
Local Planning Authority
Architect

ARB REF:

Appendix Four

Tree Protection Sign



**PROTECTIVE FENCING. THIS
FENCING MUST BE
MAINTAINED IN ACCORDANCE
WITH THE APPROVED PLANS
AND DRAWINGS FOR THIS
DEVELOPMENT.**



**TREE PROTECTION AREA
KEEP OUT !**

(TOWN & COUNTRY PLANNING ACT 1990)

**TREES ENCLOSED BY THIS FENCE ARE PROTECTED BY
PLANNING CONDITIONS AND/OR ARE THE SUBJECTS OF A
TREE PRESERVATION ORDER.**

**CONTRAVENTION OF A TREE PRESERVATION ORDER MAY
LEAD TO CRIMINAL PROSECUTION**

**ANY INCURSION INTO THE PROTECTED AREA MUST BE
WITH THE WRITTEN PERMISSION OF THE LOCAL
PLANNING AUTHORITY**