



proposed elevation

sign ref 1

1no. non-illuminated infill back panel sign - oa size approx 32975 x 460mm.

sign ref 2



1no. non-illuminated back panel sign - oa size 32975 x 1300 x 50mm, complete with
2no. Externally illuminated pod signs - oa size 5450 x 1300 x 100mm.

all as details shown:

Pod signs to be externally illuminated using aluminium trough light unit finished satin black

sign ref 3

2no. double sided externally illuminated projecting signs
oa size 900 x 600 x 50mm, all as detail shown:

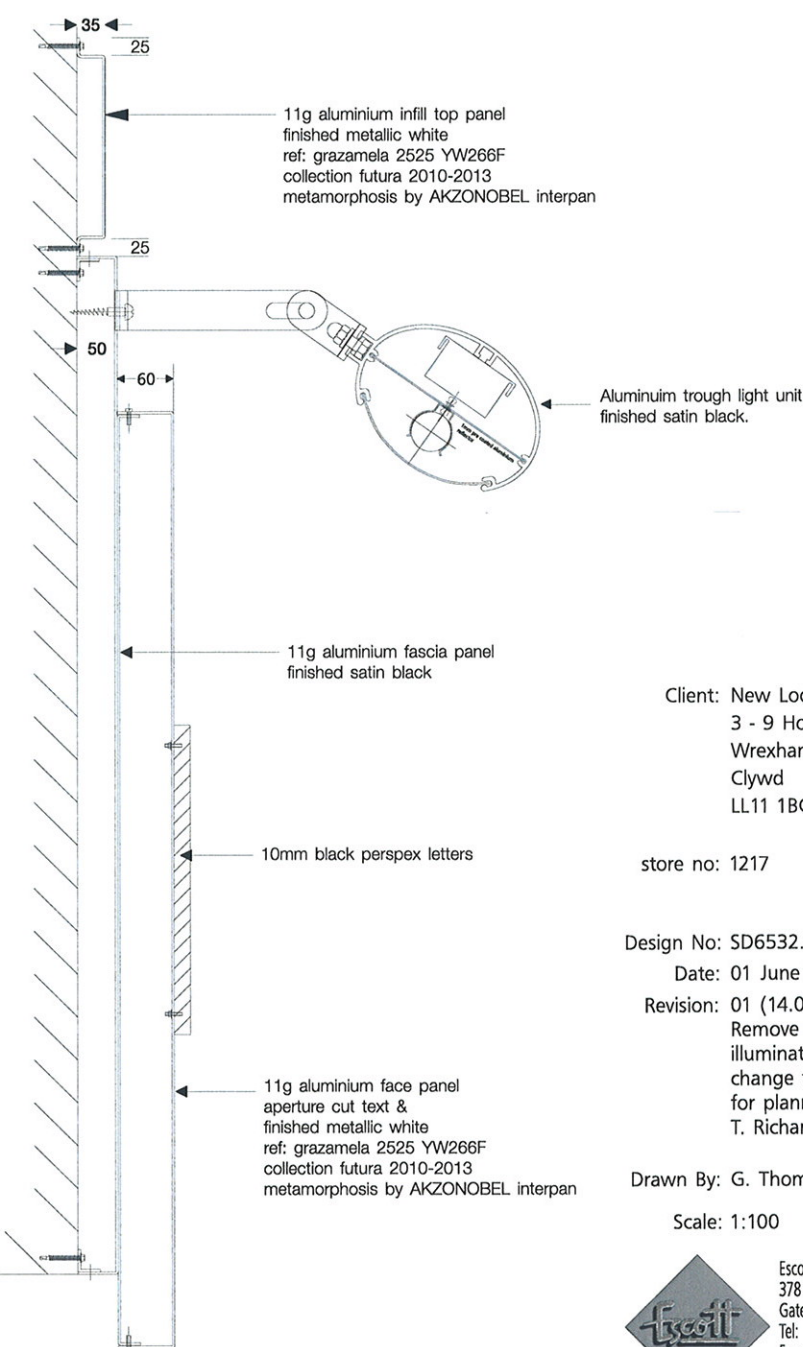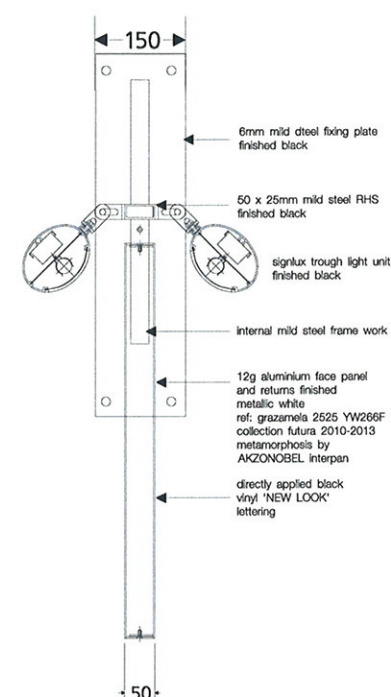

please note***

subtle halo illumination around perimeter of 'new look' letters, letter faces & back ground panels non-illuminated



Client: New Look
3 - 9 Hope Street
Wrexham
Clywd
LL11 1BG

store no: 1217

Design No: SD6532.12 r1

Date: 01 June 2012

Revision: 01 (14.06.2012)

Remove internal
illumination and
change to external
for planning.
T. Richardson

Drawn By: G. Thomas

Scale: 1:100



Escott Signs Limited
378 Princesway, T. V. T. E.
Gateshead, NE11 0TU.
Tel: 0191 487 1010
Fax: 0191 491 0762

visit us at
www.escottsigns.com