Sheet Size: A1

This drawing and the works depicted are the copyright of AP Architecture Ltd, and may only be reproduced by written permission. All dimensions depicted are subject to checking on site, any discrepancies to be noted to office of origin immediately. Only figured dimensions to be used. This information in this drawing is solely applicable to the below project.

5 10 15 20 25 30 35 40 45 50 55 60 65 70 75 80 85 90 95 100
(Scale Bar = 1 to 1mm)

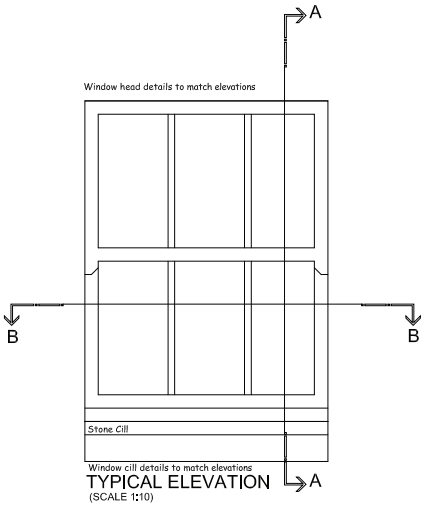

TYPICAL ELEVATION
(SCALE 1:10)

NOTE : All openings to be measured on site prior to manufacture.

Note: -
Alternate window to be variation of this section

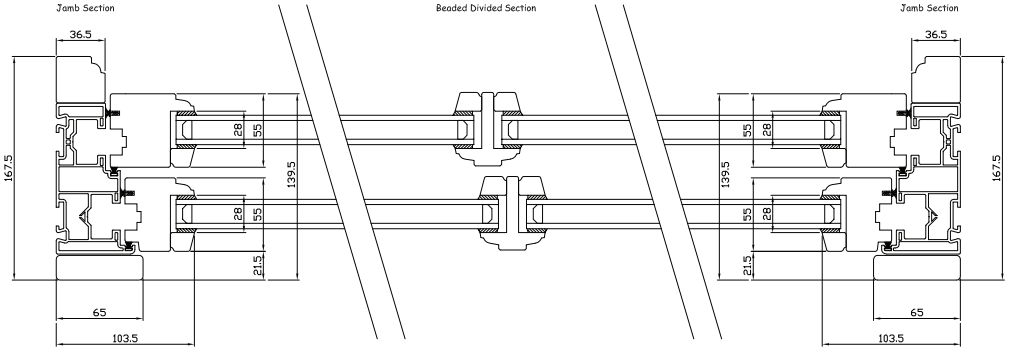

TYPICAL SECTION B-B (TYPE B)
(SCALE 1:2)

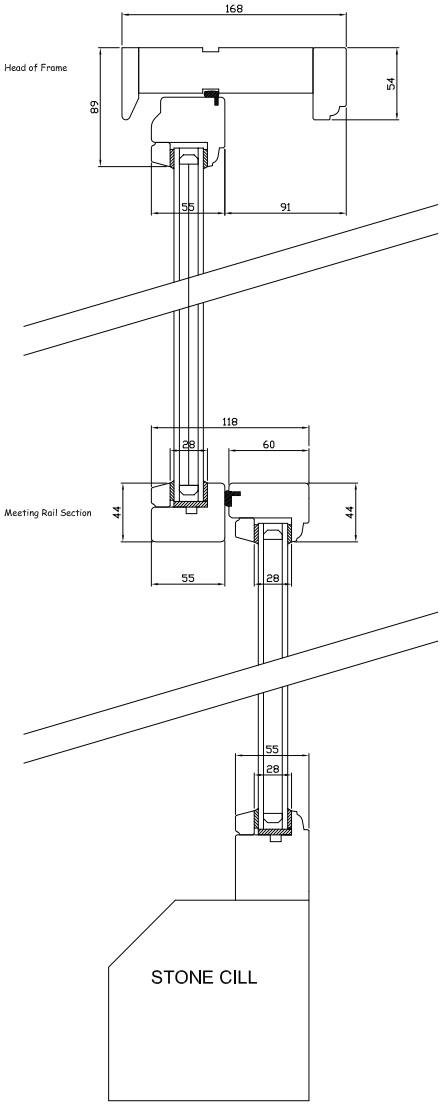

SECTION A-A (TYPE A)
(SCALE 1:2)

Revision: Date: Description: By:

Client :
Mr. A. Roberts

Project :
Proposed Alterations to Wynstay Hall

Drawing :
Proposed Window Detail

Date :
16.11.11

Drawn By :
RG

Drawing No :
AP05128 - 30

Revision :
.

Scale :
As Shown

AP Architecture Limited
Chartered Architect & Chartered Architectural Technologists

Commercial | Residential | Retail | Healthcare | Offices

RIBA Chartered Practice

E-Innovation Centre, Priorslee, Telford, Shropshire, TF2 9FT
www.apworkspace.co.uk mail@apworkspace.co.uk

Tel : 01952 288 290
Birmingham - 0121 369 0280

Fax : 01952 288 291
Wolverhampton - 01902 518 290