


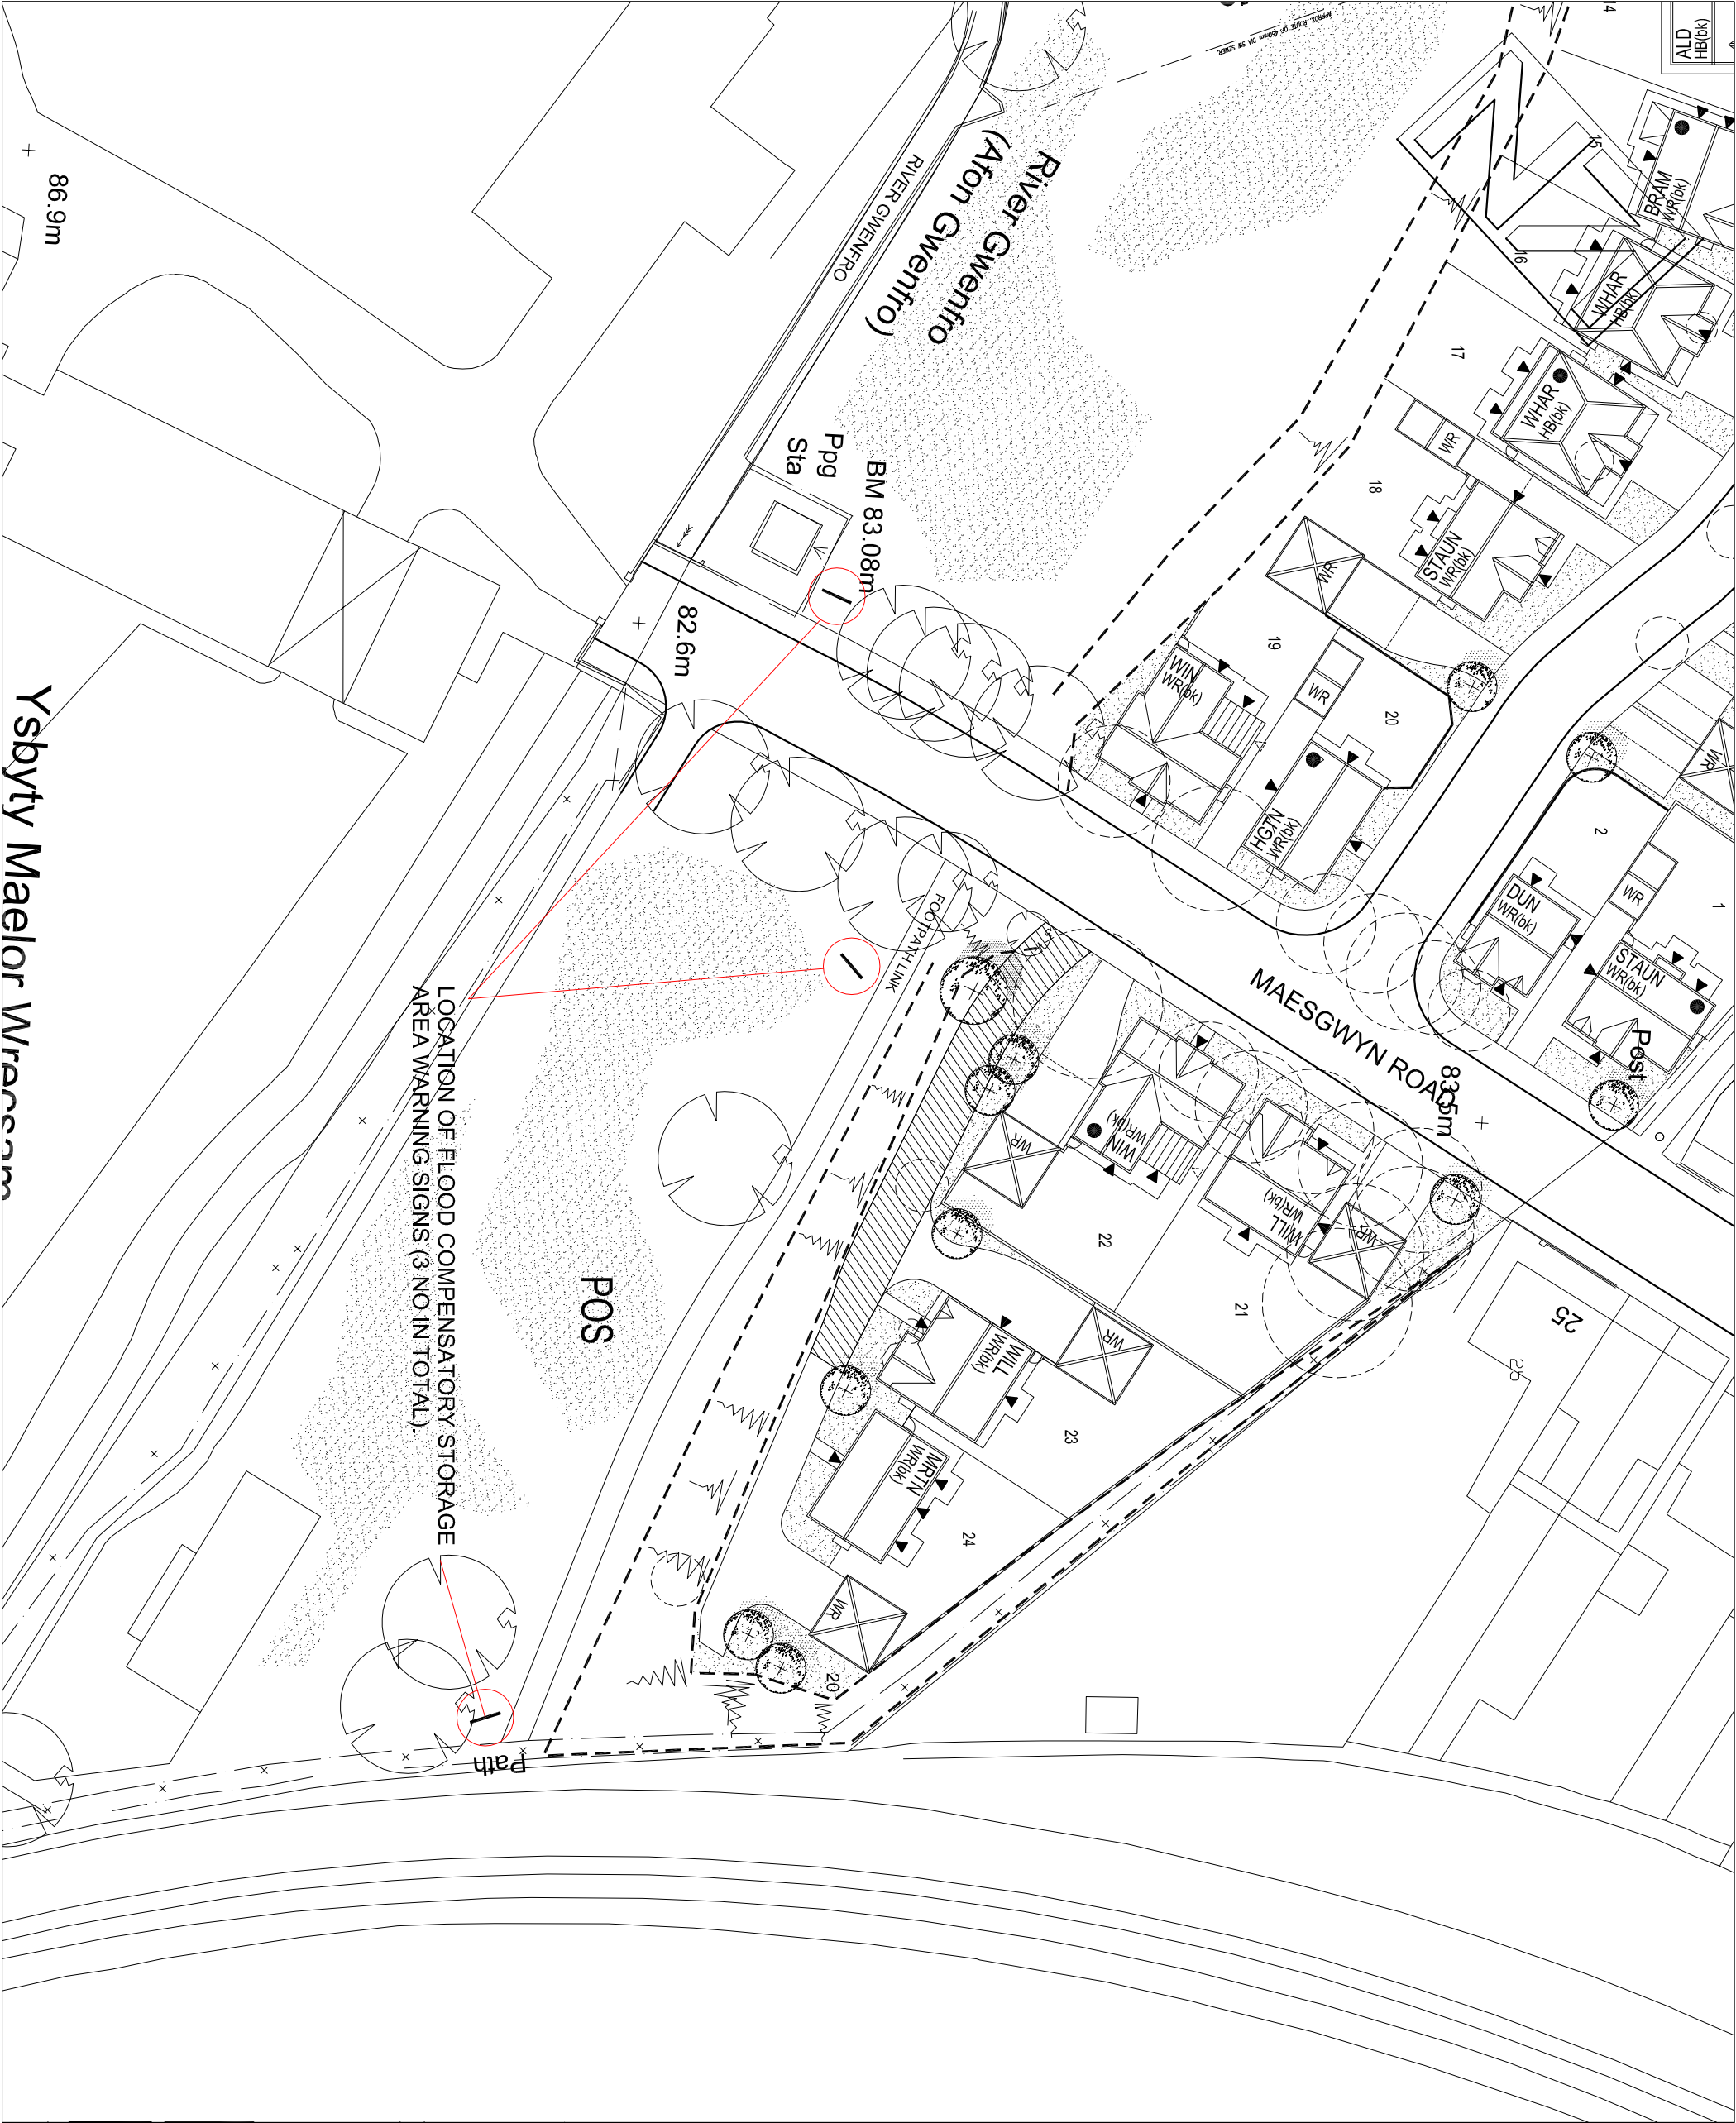

Job Title		MAESGWYN ROAD, WREXHAM	
Drawing Title		PLANNING LAYOUT	
REV	DESCRIPTION	DATE	INIT
1			
MORRIS HOMES Morris Homes (West) Limited Enterprise House Penderford Business Park Overstrand Wolverhampton WV9 5HA Tel: (01902) 624 100 Fax: (01902) 624 125			
Date	Drawn	Checked	Scale
11/05/12	SJM		1:500 @ A3
DWG NO		DWG TITLE	
MD051/P/FS01		-	