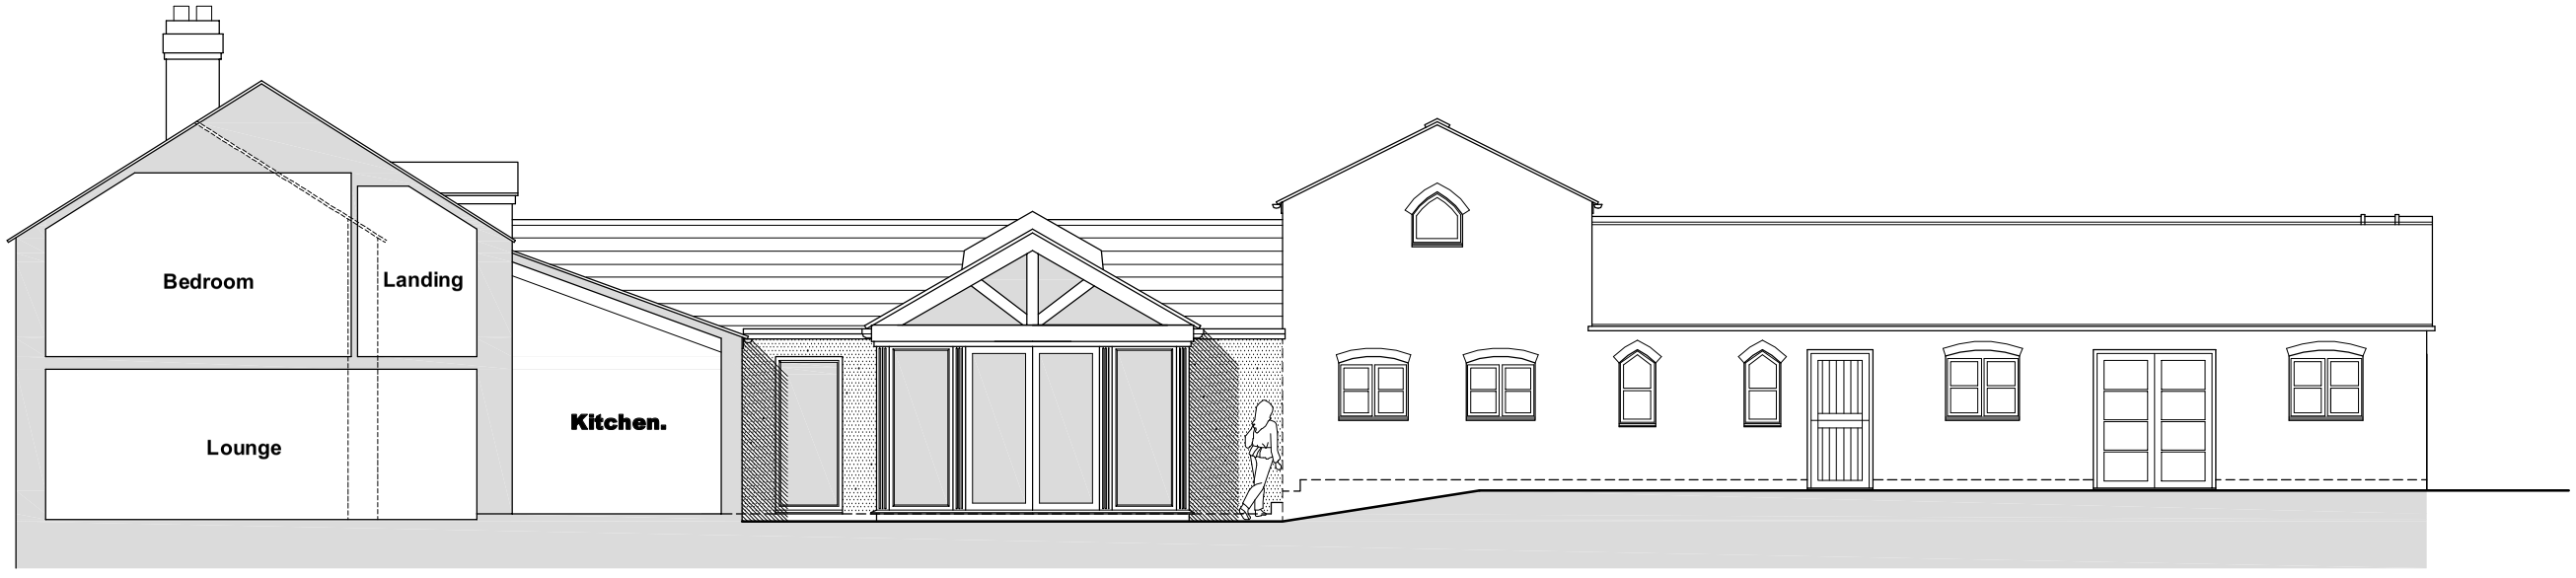


**Existing Section Through the Existing House and Side Elevation to Barn. 1:100.**

**Proposed Rear Elevation and Cross Section Through the Barn. 1:100.**

**Proposed Rear Elevation and Cross Section Through the Proposed Link. 1:100.**

All dimensions to be checked and confirmed on site to any construction. Discrepancies to be reported to Miles Design immediately.

Figured dimensions to be taken in preference to tho scaled.

Miles Design and Construction accepts no responsi for any unauthorised amendments / deviations to th drawing.

All materials/workmanship to be to current British Standards and Codes of Practice. All specified mat to be installed as manufactures written product information and where applicable by their approved contractors. Where equal approved is noted as an alternative the contractor is to supply details as requested of alternatives proposed. All materials to l fit for purpose.

**Proposed extension and internal alterations to Springfield, Wrexham Road, Holt. for Mr & Mrs. S. Thelwell.**

**Notes :**

**Revisions :**

**MILES DESIGI**
7 CHAPEL STREET.
HOLT. WREXHAM.
LL13. 9DJ.
01829 270880.

**Title :**
**PROPOSED ELEVATIONS.**

| | |
|---|---|
| Scale : | 1:100 @A3. |
| Drawn : | SHM. |
| Date: | January 2011 |
| Approved: | |

| Job. No: | Dwrg. No: | Rev |
|---|---|---|
| 11/ 03 | 04 | A |

**Drawing Prepared by Miles Designs**

PDF created with pdfFactory trial version www.pdffactory.com