
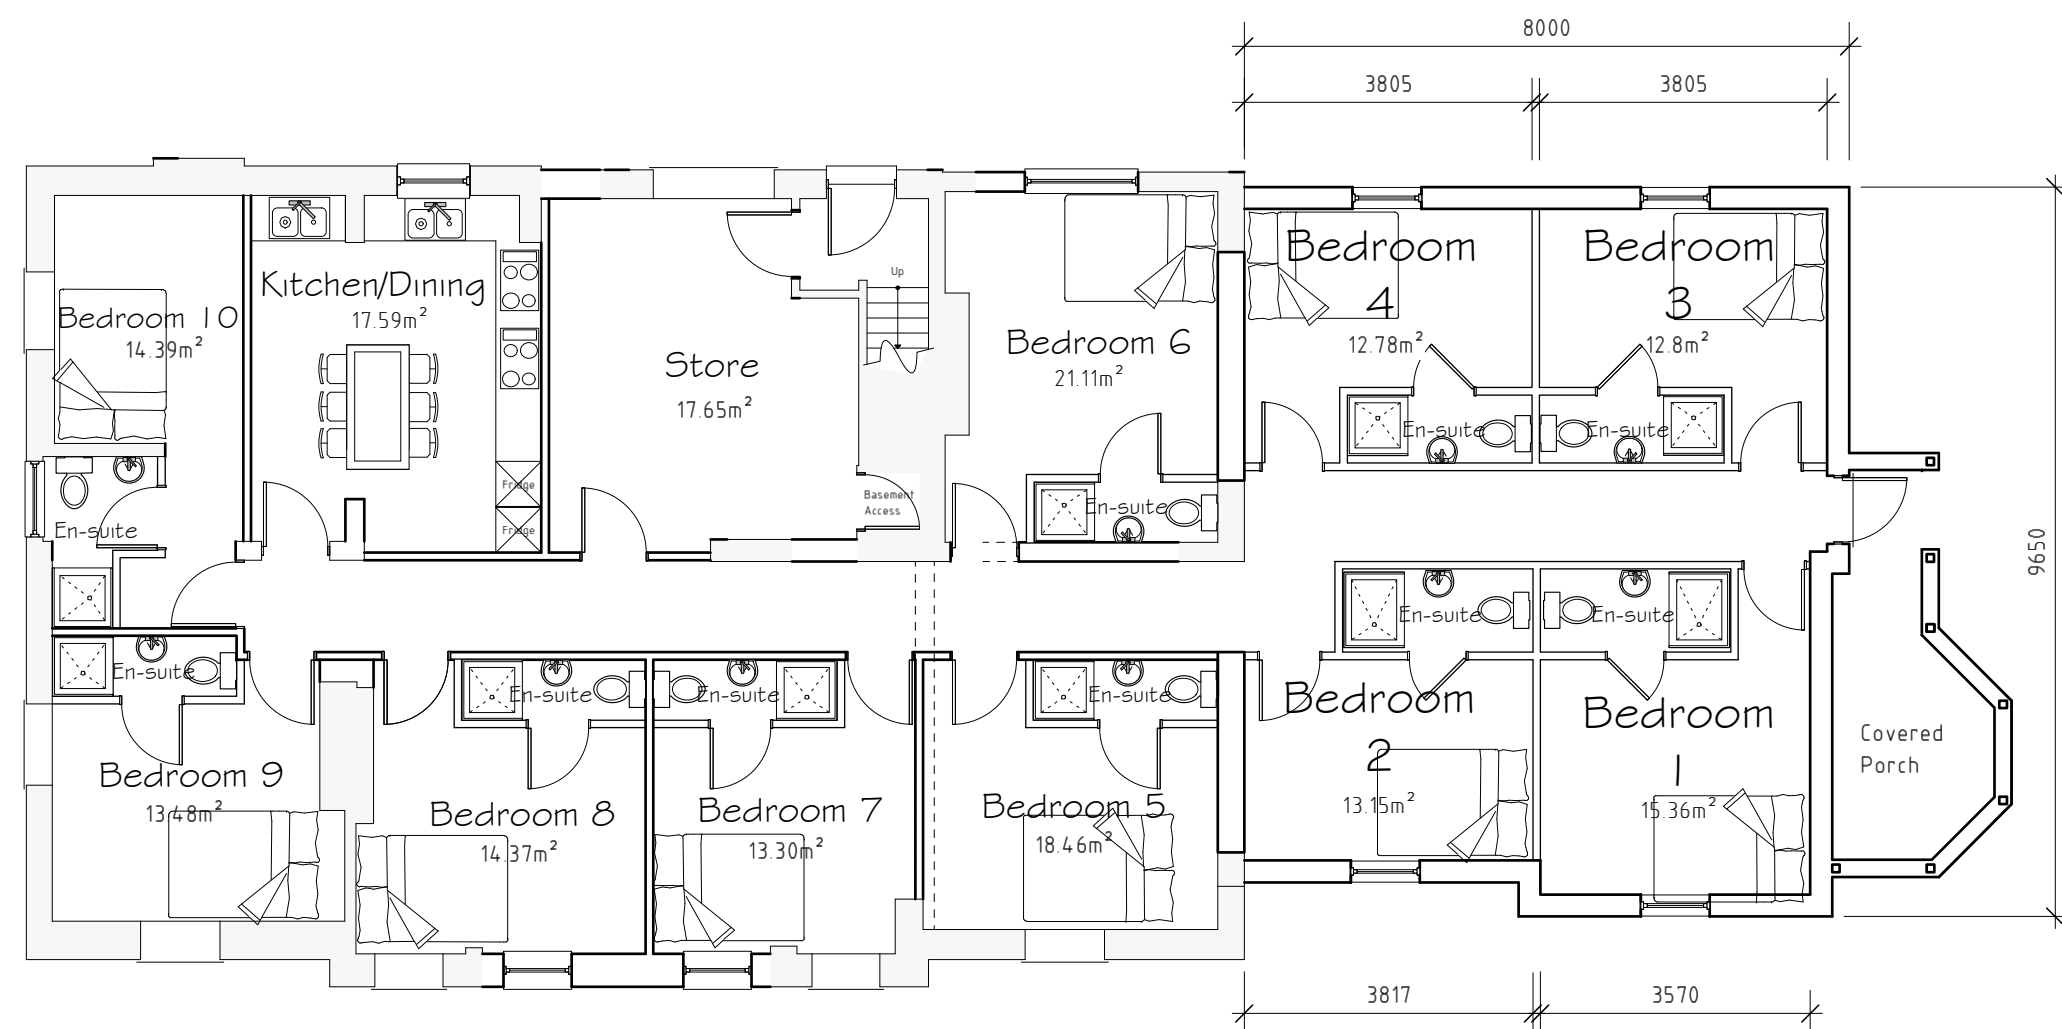


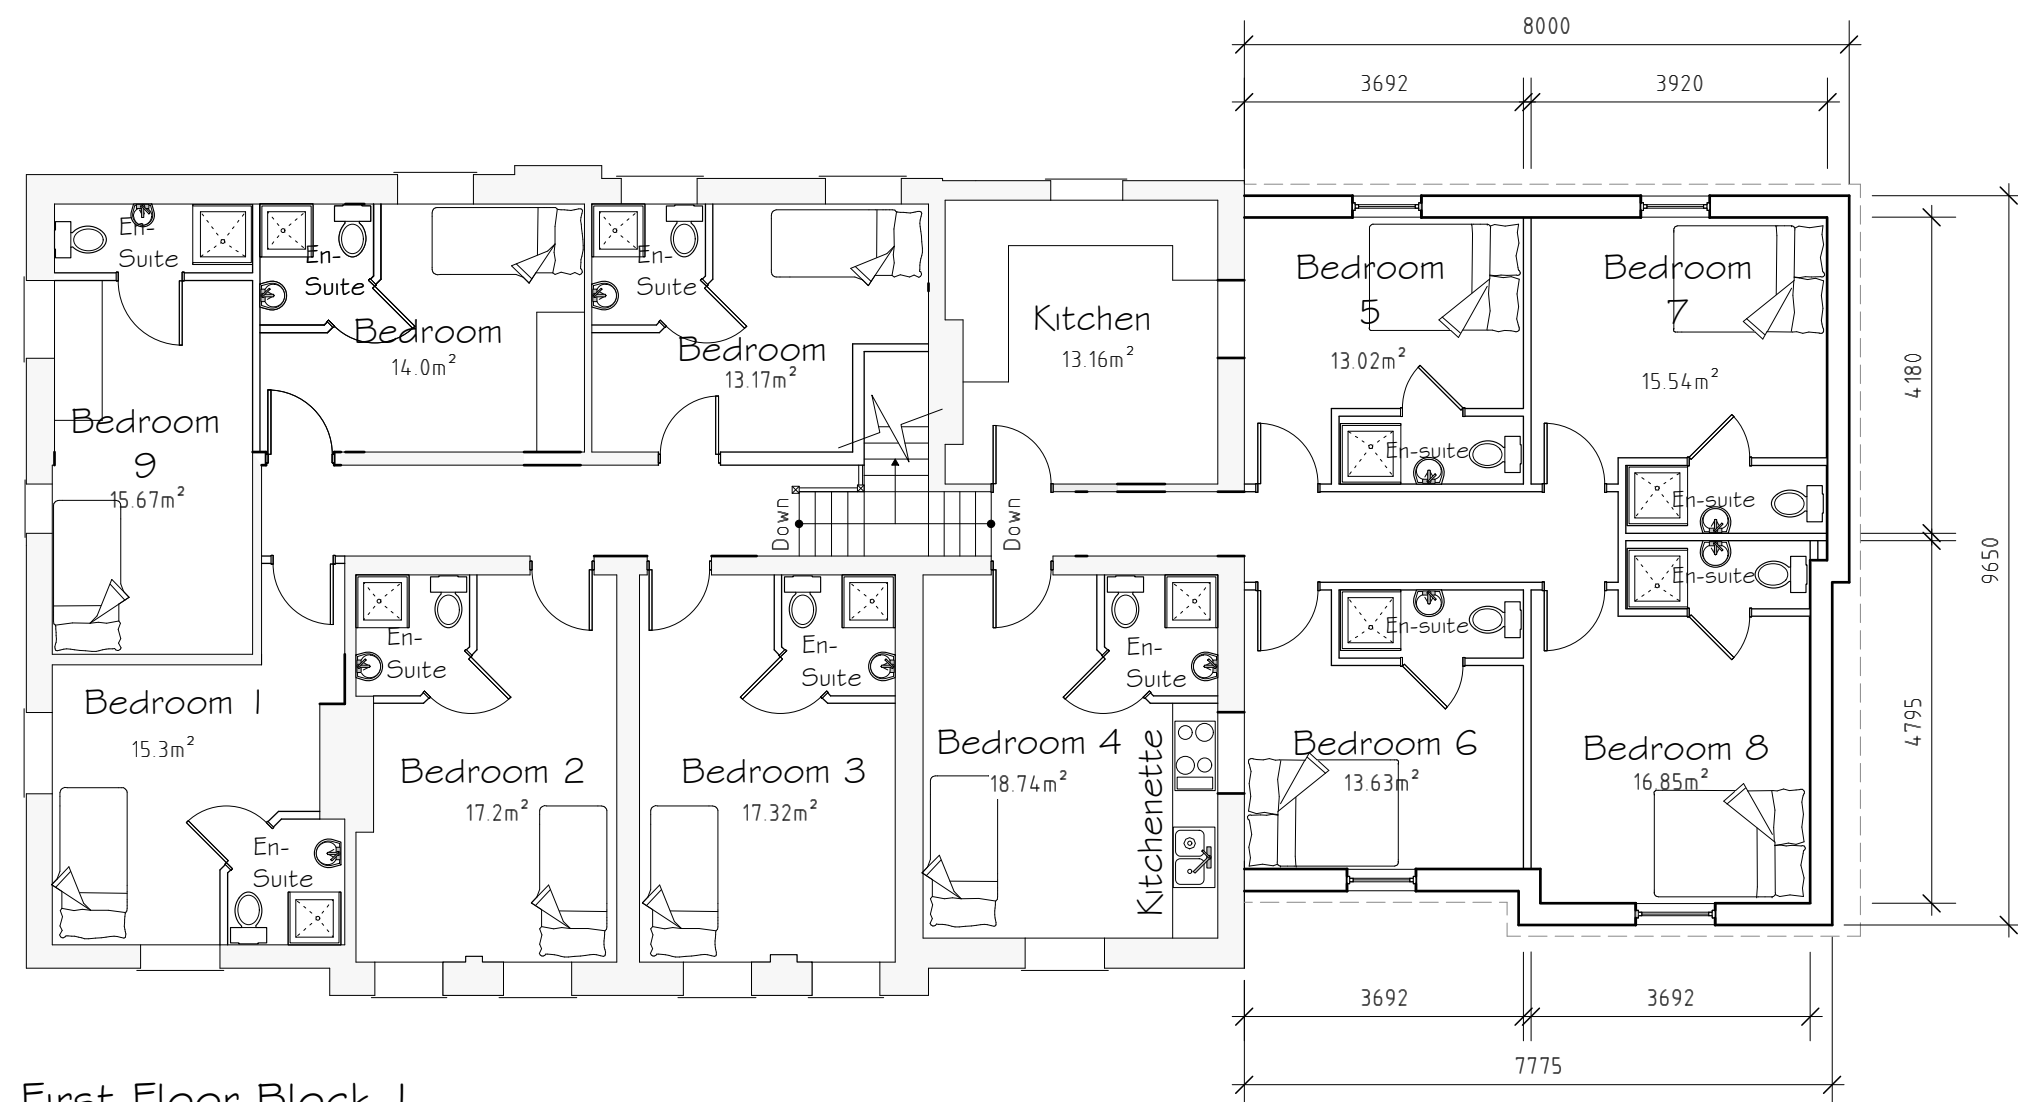

|            |             |               |                |
|------------|-------------|---------------|----------------|
|            |             |               |                |
|            |             |               |                |
| C          | 05/12       | Design Amends | S.M.E.         |
| B          | 05/12       | Design Amends | SH             |
| A          | 05/12       | Design Amends | D.J.E.         |
| <b>Rev</b> | <b>Date</b> | <b>Detail</b> | <b>Initial</b> |

Project:  
Proposed Development at  
The Walnut, Rhosddu,  
Wrexham

|                                      |                            |
|--------------------------------------|----------------------------|
| Title:<br>Planning:<br>Block 1 Plans | Scale: (A2)<br><br>1 : 100 |
|--------------------------------------|----------------------------|

|                           |                     |
|---------------------------|---------------------|
| Drawn By:<br>D.J. Edwards | Date:<br>April 2012 |
|---------------------------|---------------------|

|                         |                  |
|-------------------------|------------------|
| Drawing No:<br>U002/009 | Sheet:<br>1 of 2 |
|-------------------------|------------------|