


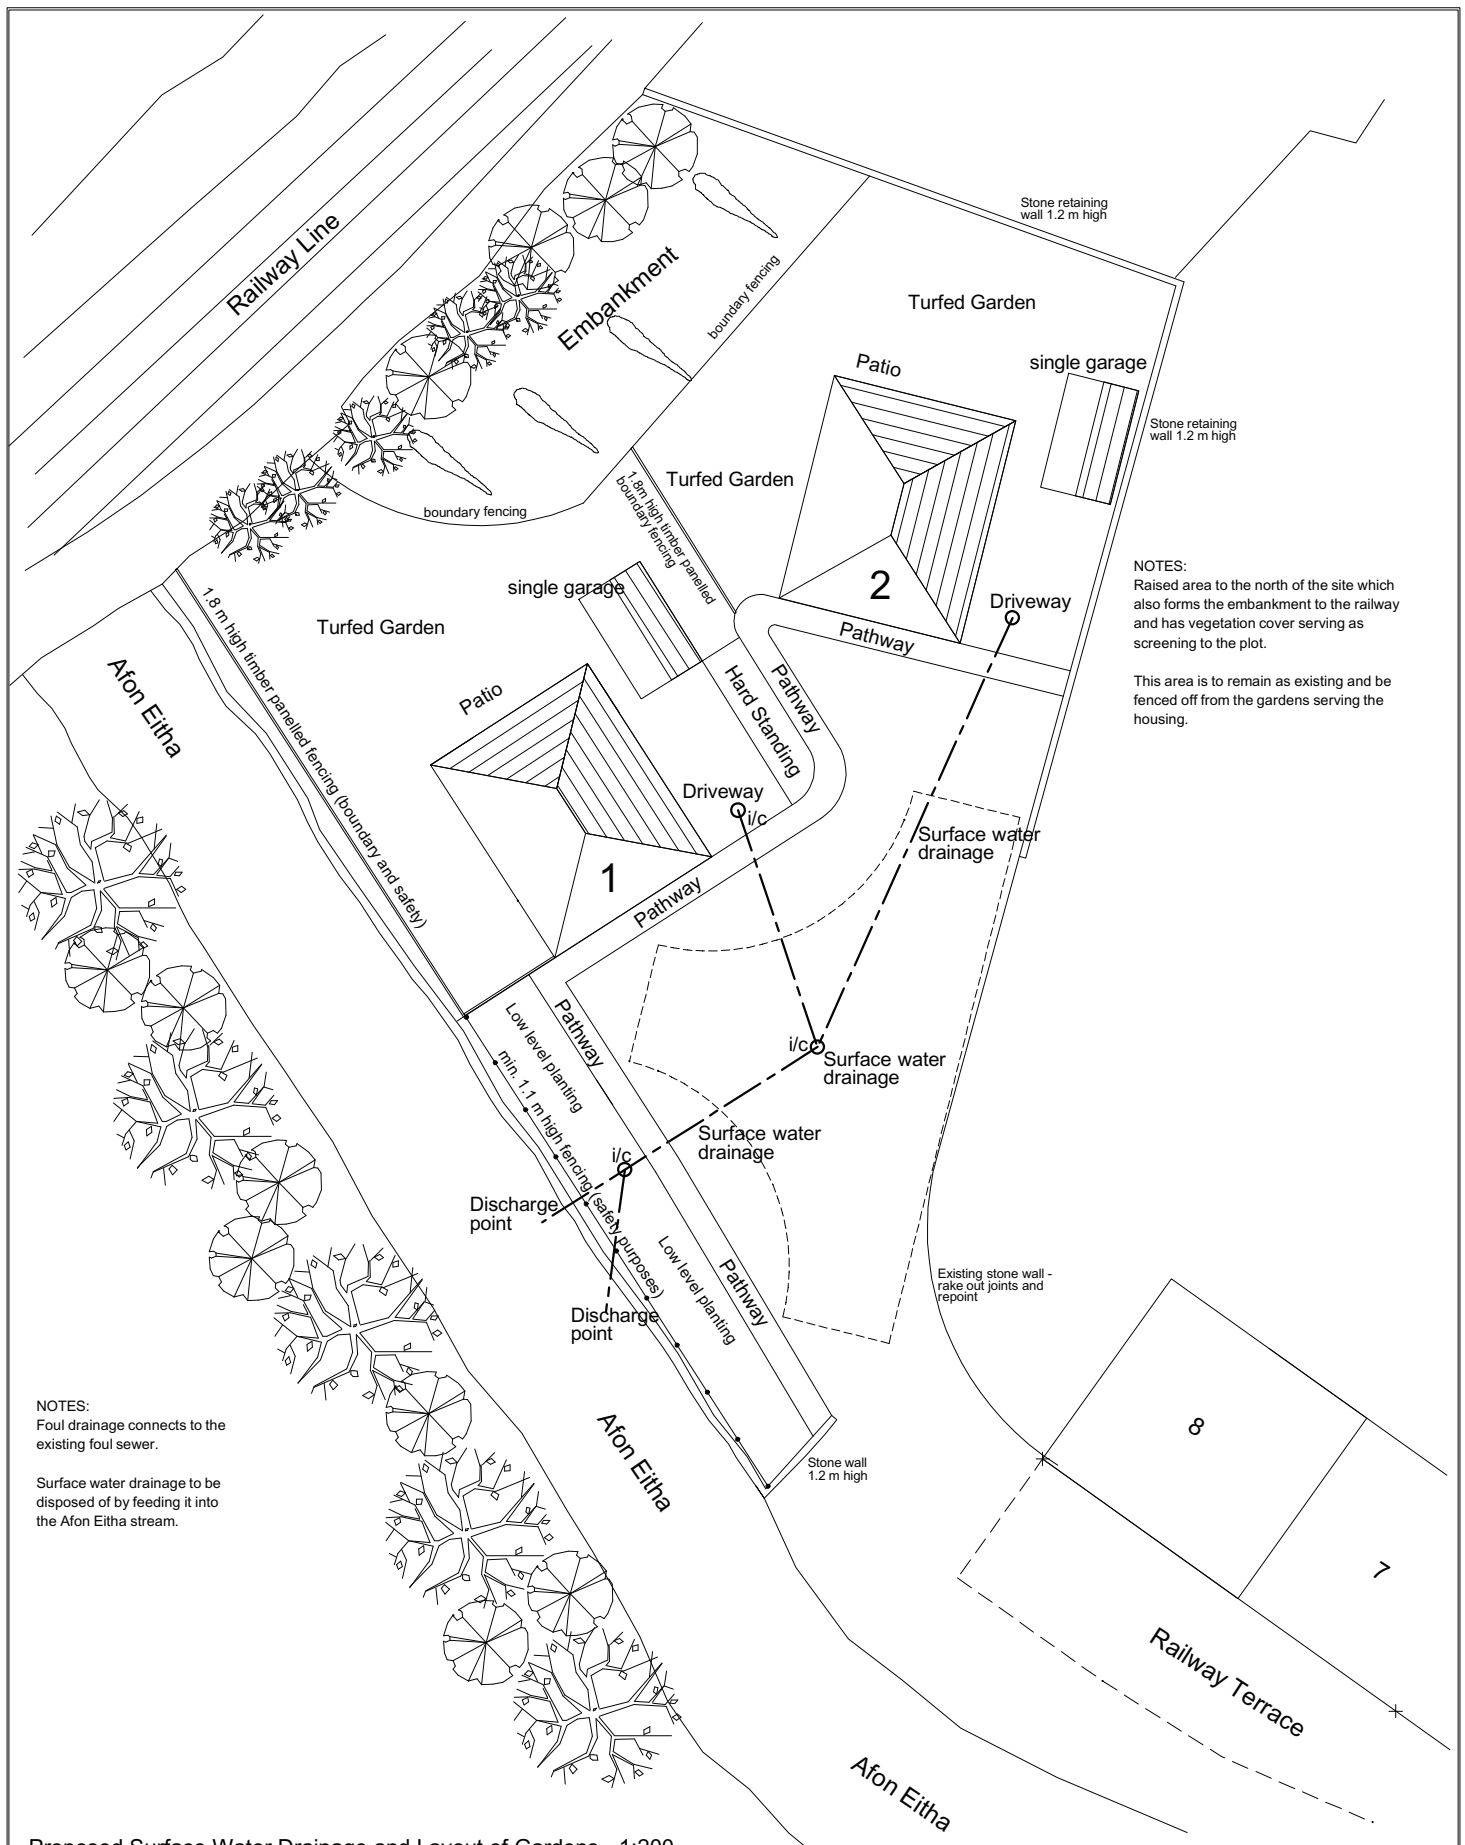

Proposed Surface Water Drainage and Layout of Gardens - 1:200

Client(s): Mr W. Richards	Project: Erection of 2 Dwellings and associated works.	Drawing: Proposed Surface Water Drainage and Layout of Gardens	Drawn by: RG
Address:	Job No: 1207 Site Address: Plot of land -- Former Builder's Yard at Station Terrace, Ruabon, Wrexham LL14 6DH. Development to be named 'Brook Close'.	Scales: 1 : 200	
		Issue Date: 19/06/12	
		Rev Date	Content
		Drawn by:	

Roland George & Associates.

Roland George MRICS FCIQB FASl
Chartered Surveyor - Architectural & Planning Consultancy
Residential - New Build - Conversions - Renovation
Refurbishment - Agricultural - Light Commercial
Telephone: 01978 844079 mobile: 07805873028 rg.associates@btinternet.com

Information contained and provided in this drawing is provided in good faith with due regard to accuracy, and with no intentional infringement of 3rd party copyright.
Check all dimensions on site and in the event of discrepancy notify Roland George (Chartered Surveyor) and cease work in the area of the discrepancy until it is resolved.
Copyright Roland George MRICS FCIQB FASl (Chartered Surveyor, Architectural & Planning Consultancy). All rights reserved.

Print at A3

Dwg No: 120705
Issue Date: 19/06/12
Scale: 1:200