


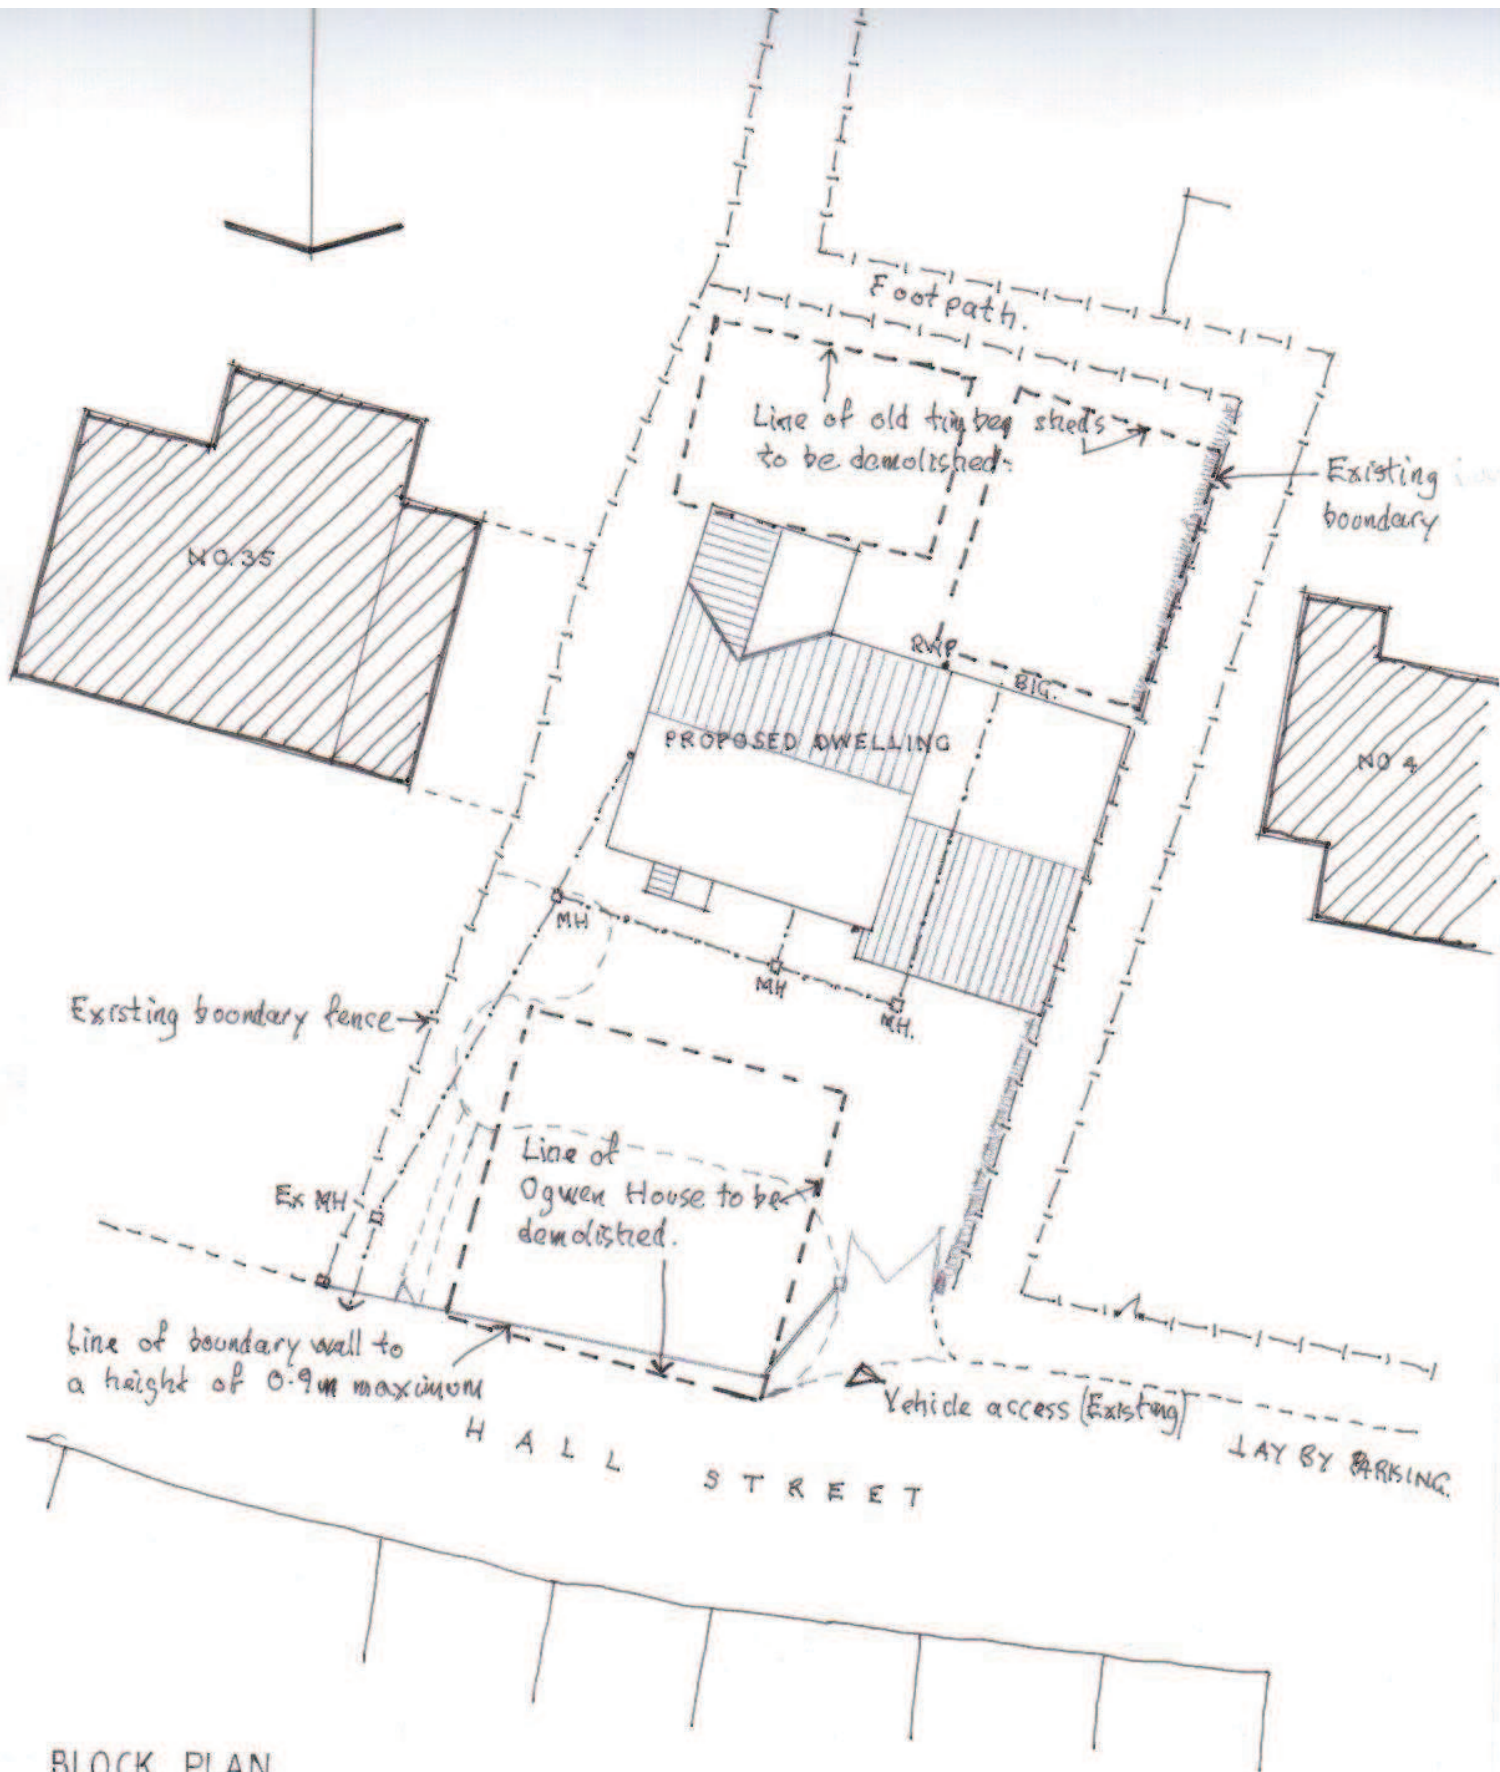

BLOCK PLAN
Scale 1:200

AMENDED PLAN

DRAWING NUMBER FJ 12.03