


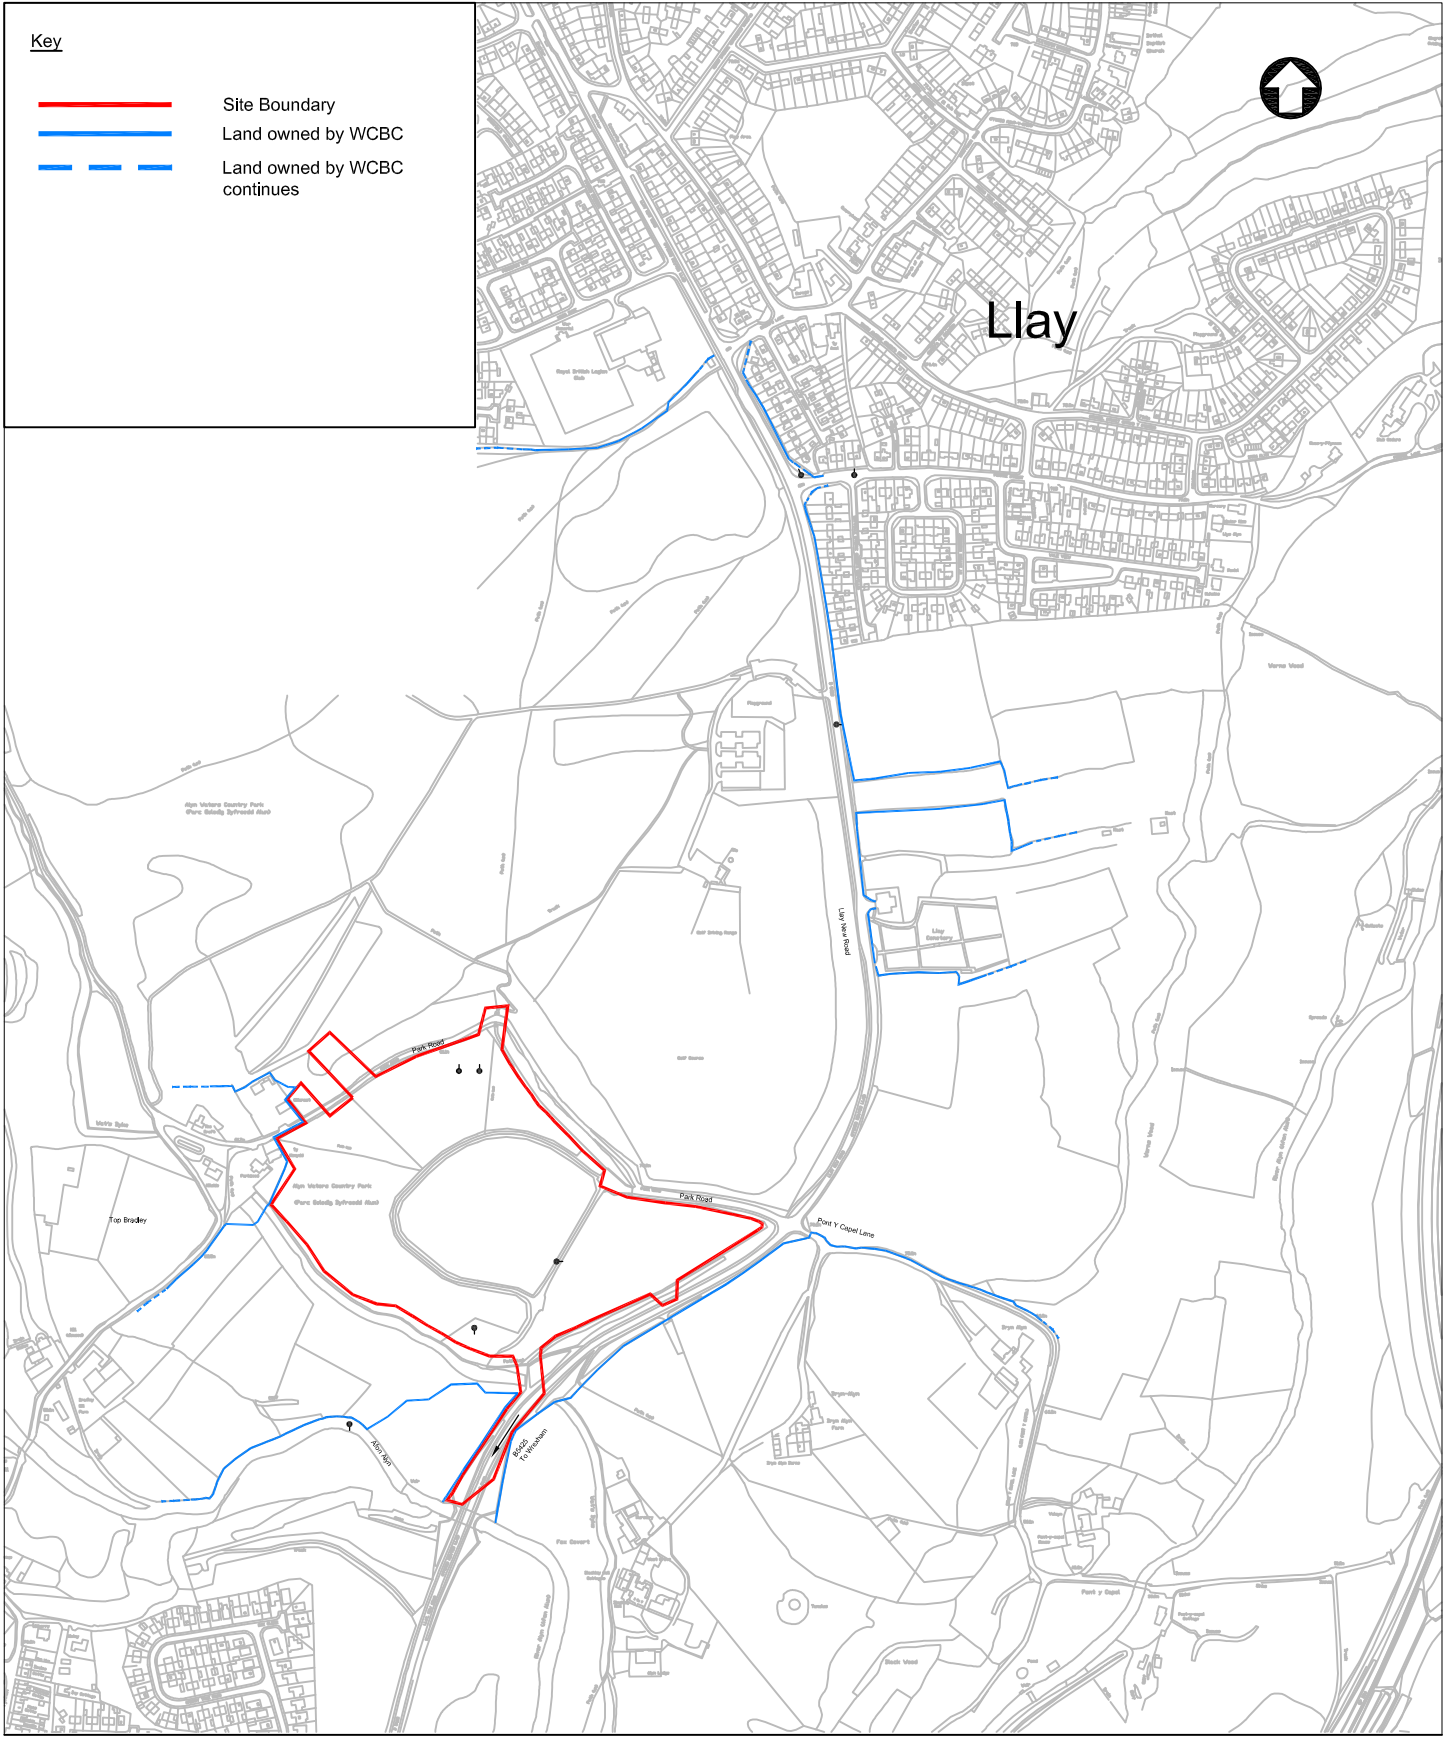

© Mott MacDonald Limited
This document is issued for the party which commissioned it and for specific purposes connected with the captioned project only. It should not be relied upon by any other party or used for any other purpose.
We accept no responsibility for the consequences of this document being relied upon by any other party, or being used for any other purpose, or containing any error or omission which is due to an error or omission in data supplied to us by other parties.

Title Llay Landfill Site Site Location Plan						5 Woodland Road West Colwyn Bay United Kingdom T +44 (0)1492 534601 F +44 (0)1492 533063 W www.mottmac.com		Rev	Date	Drawn	Description	Ch'k'd	App'd
								P1	01-06-11	SR	Preliminary Issue	SR	DRG
Date	Drawn	Checked	Approved	Scale at A3	Drawing Number	Status	Rev						
05-12-11	N.B	S.R	D.R.G	1:5000	MMD-295303-C-DR-00-XX-0010	PRE	P1						