


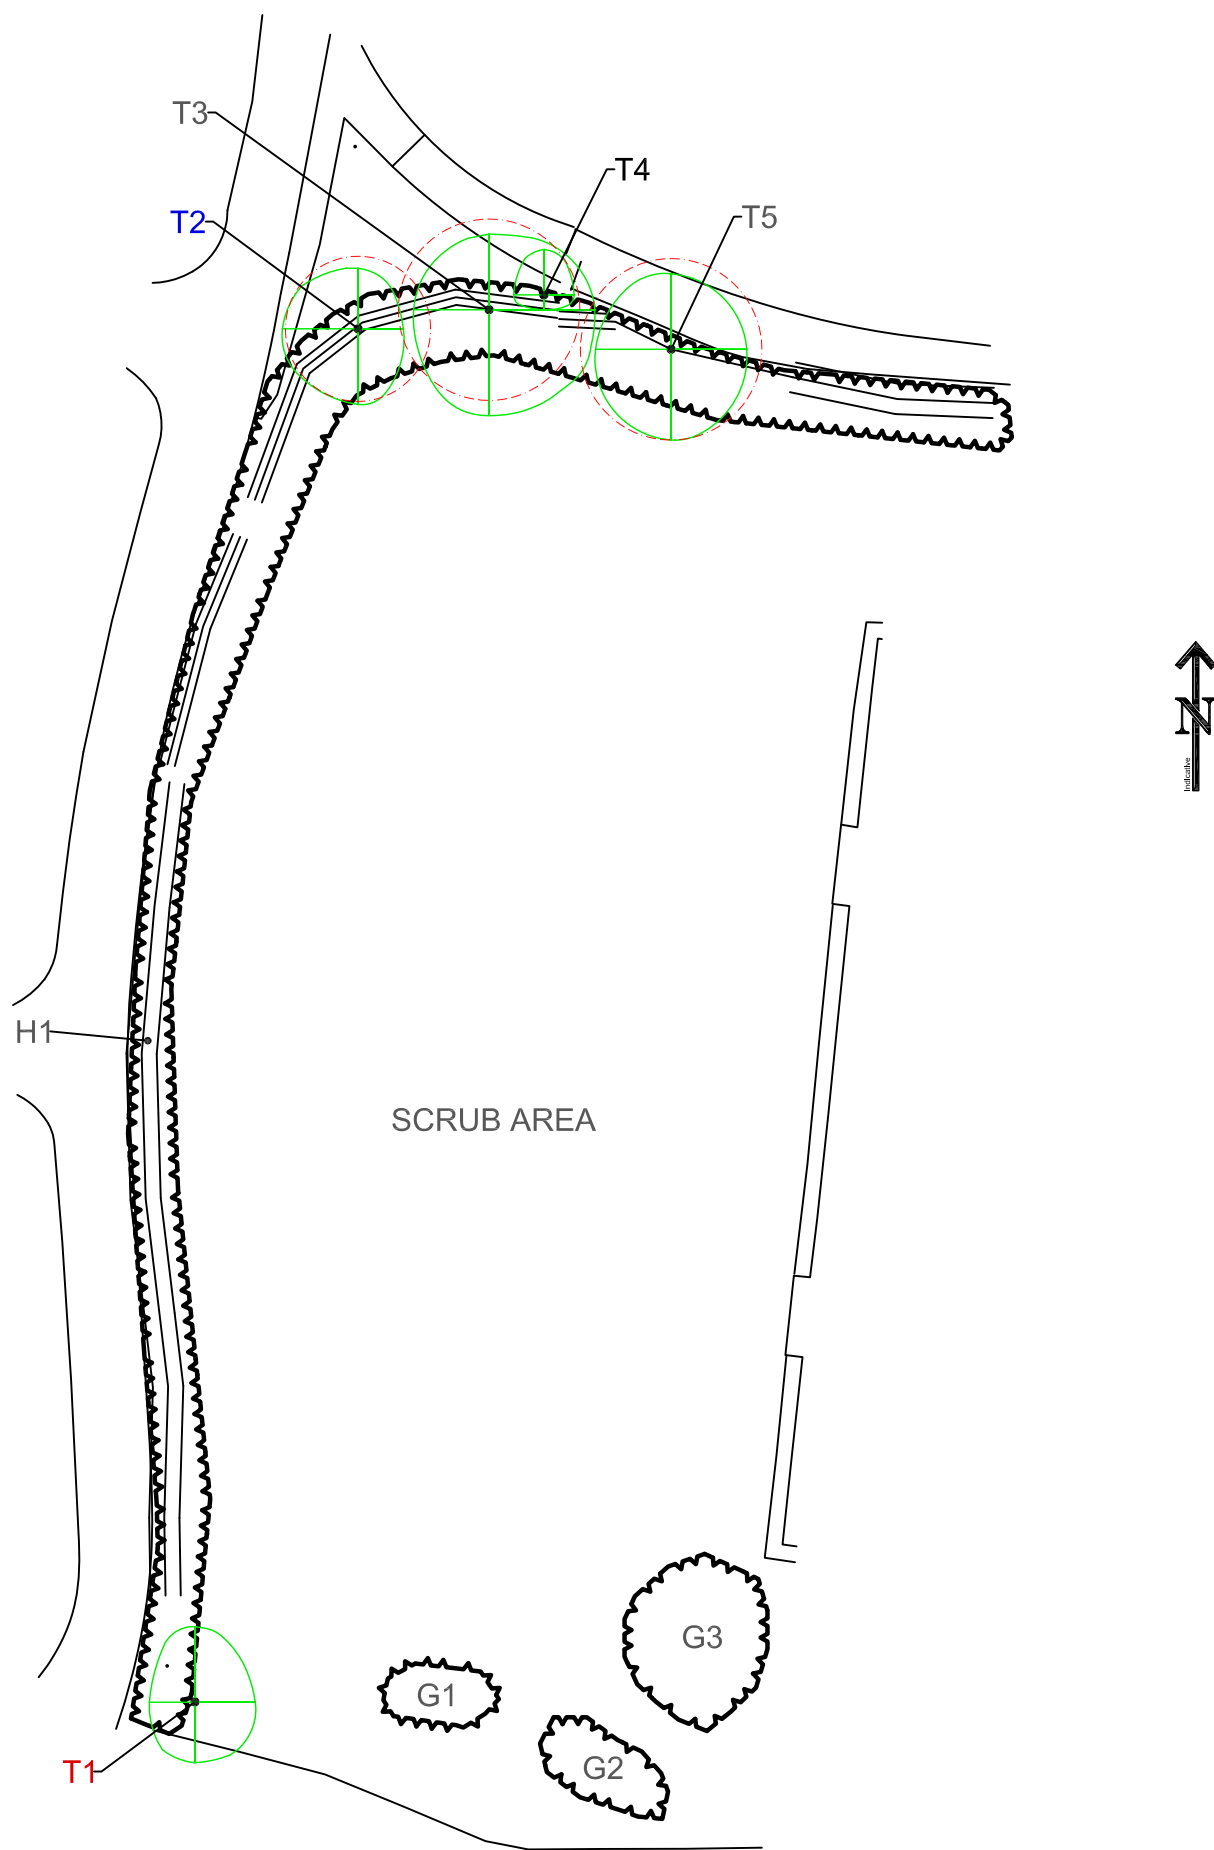

KEY

● T3 TREE LOCATIONS AND CONDITION (SEE REPORT)

 CROWN SPREADS

 RPA

SCHOOL LANE, WREXHAM

TREE LOCATION PLAN
EXISTING

SCALE: 1/500@A3

DATE: FEB 12

DRAWING: M240/SLW/TREE/01

