



4 East
1 : 200





5 South
1 : 200

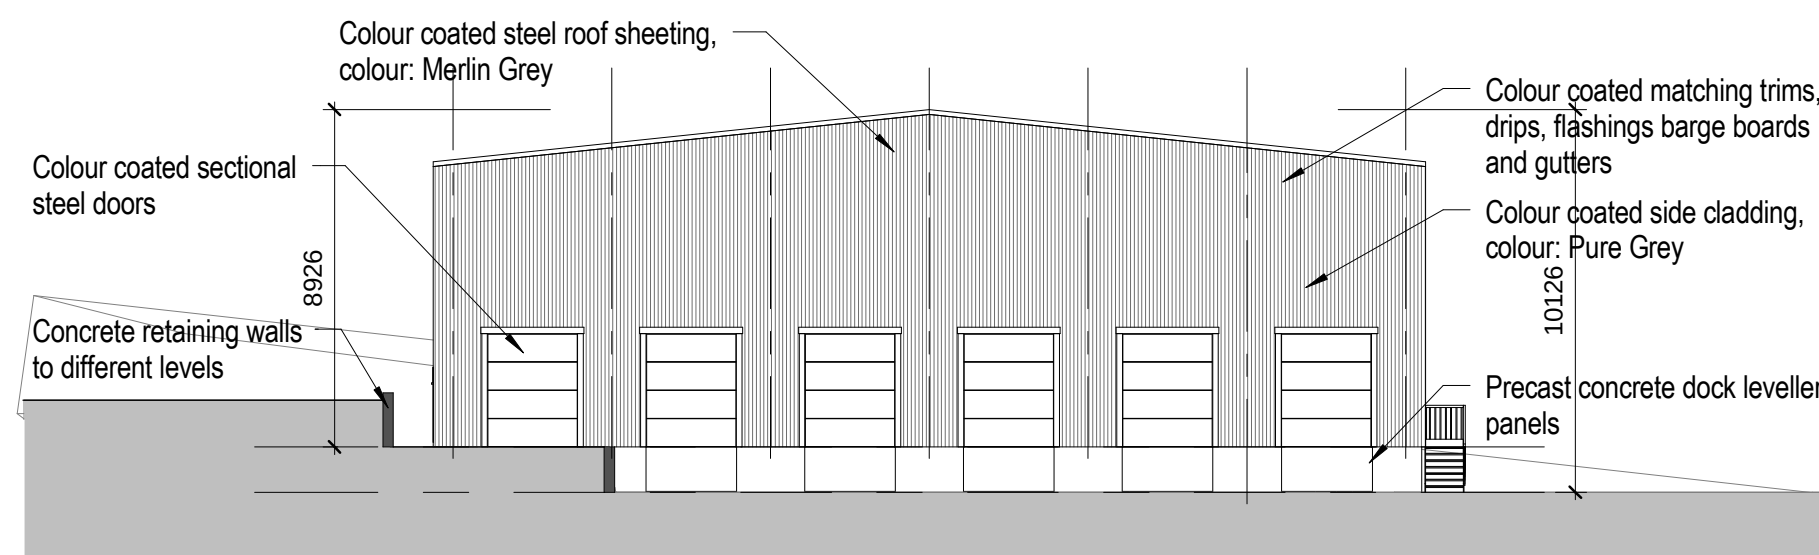


3 West
1 : 200

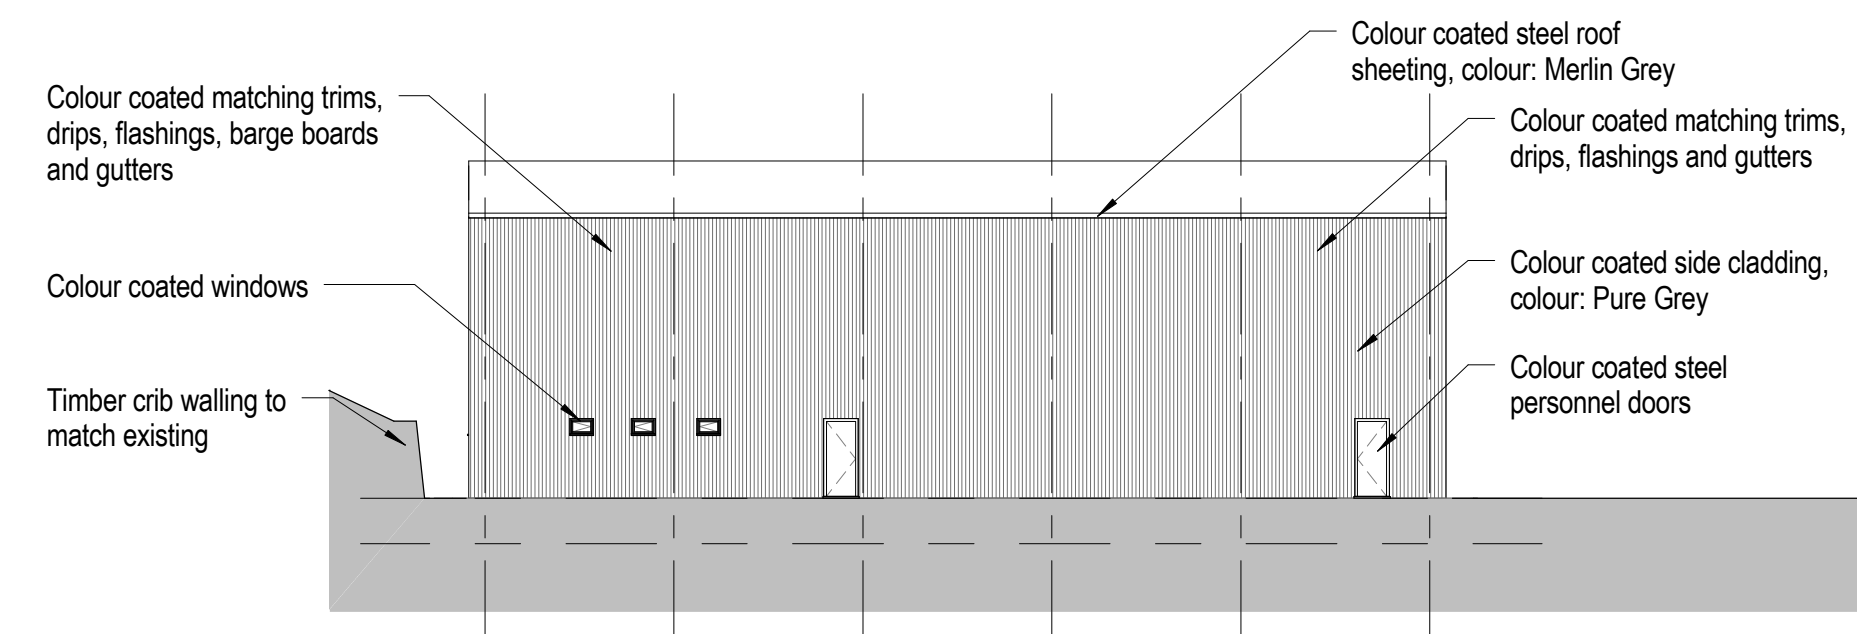

2 North
1 : 200

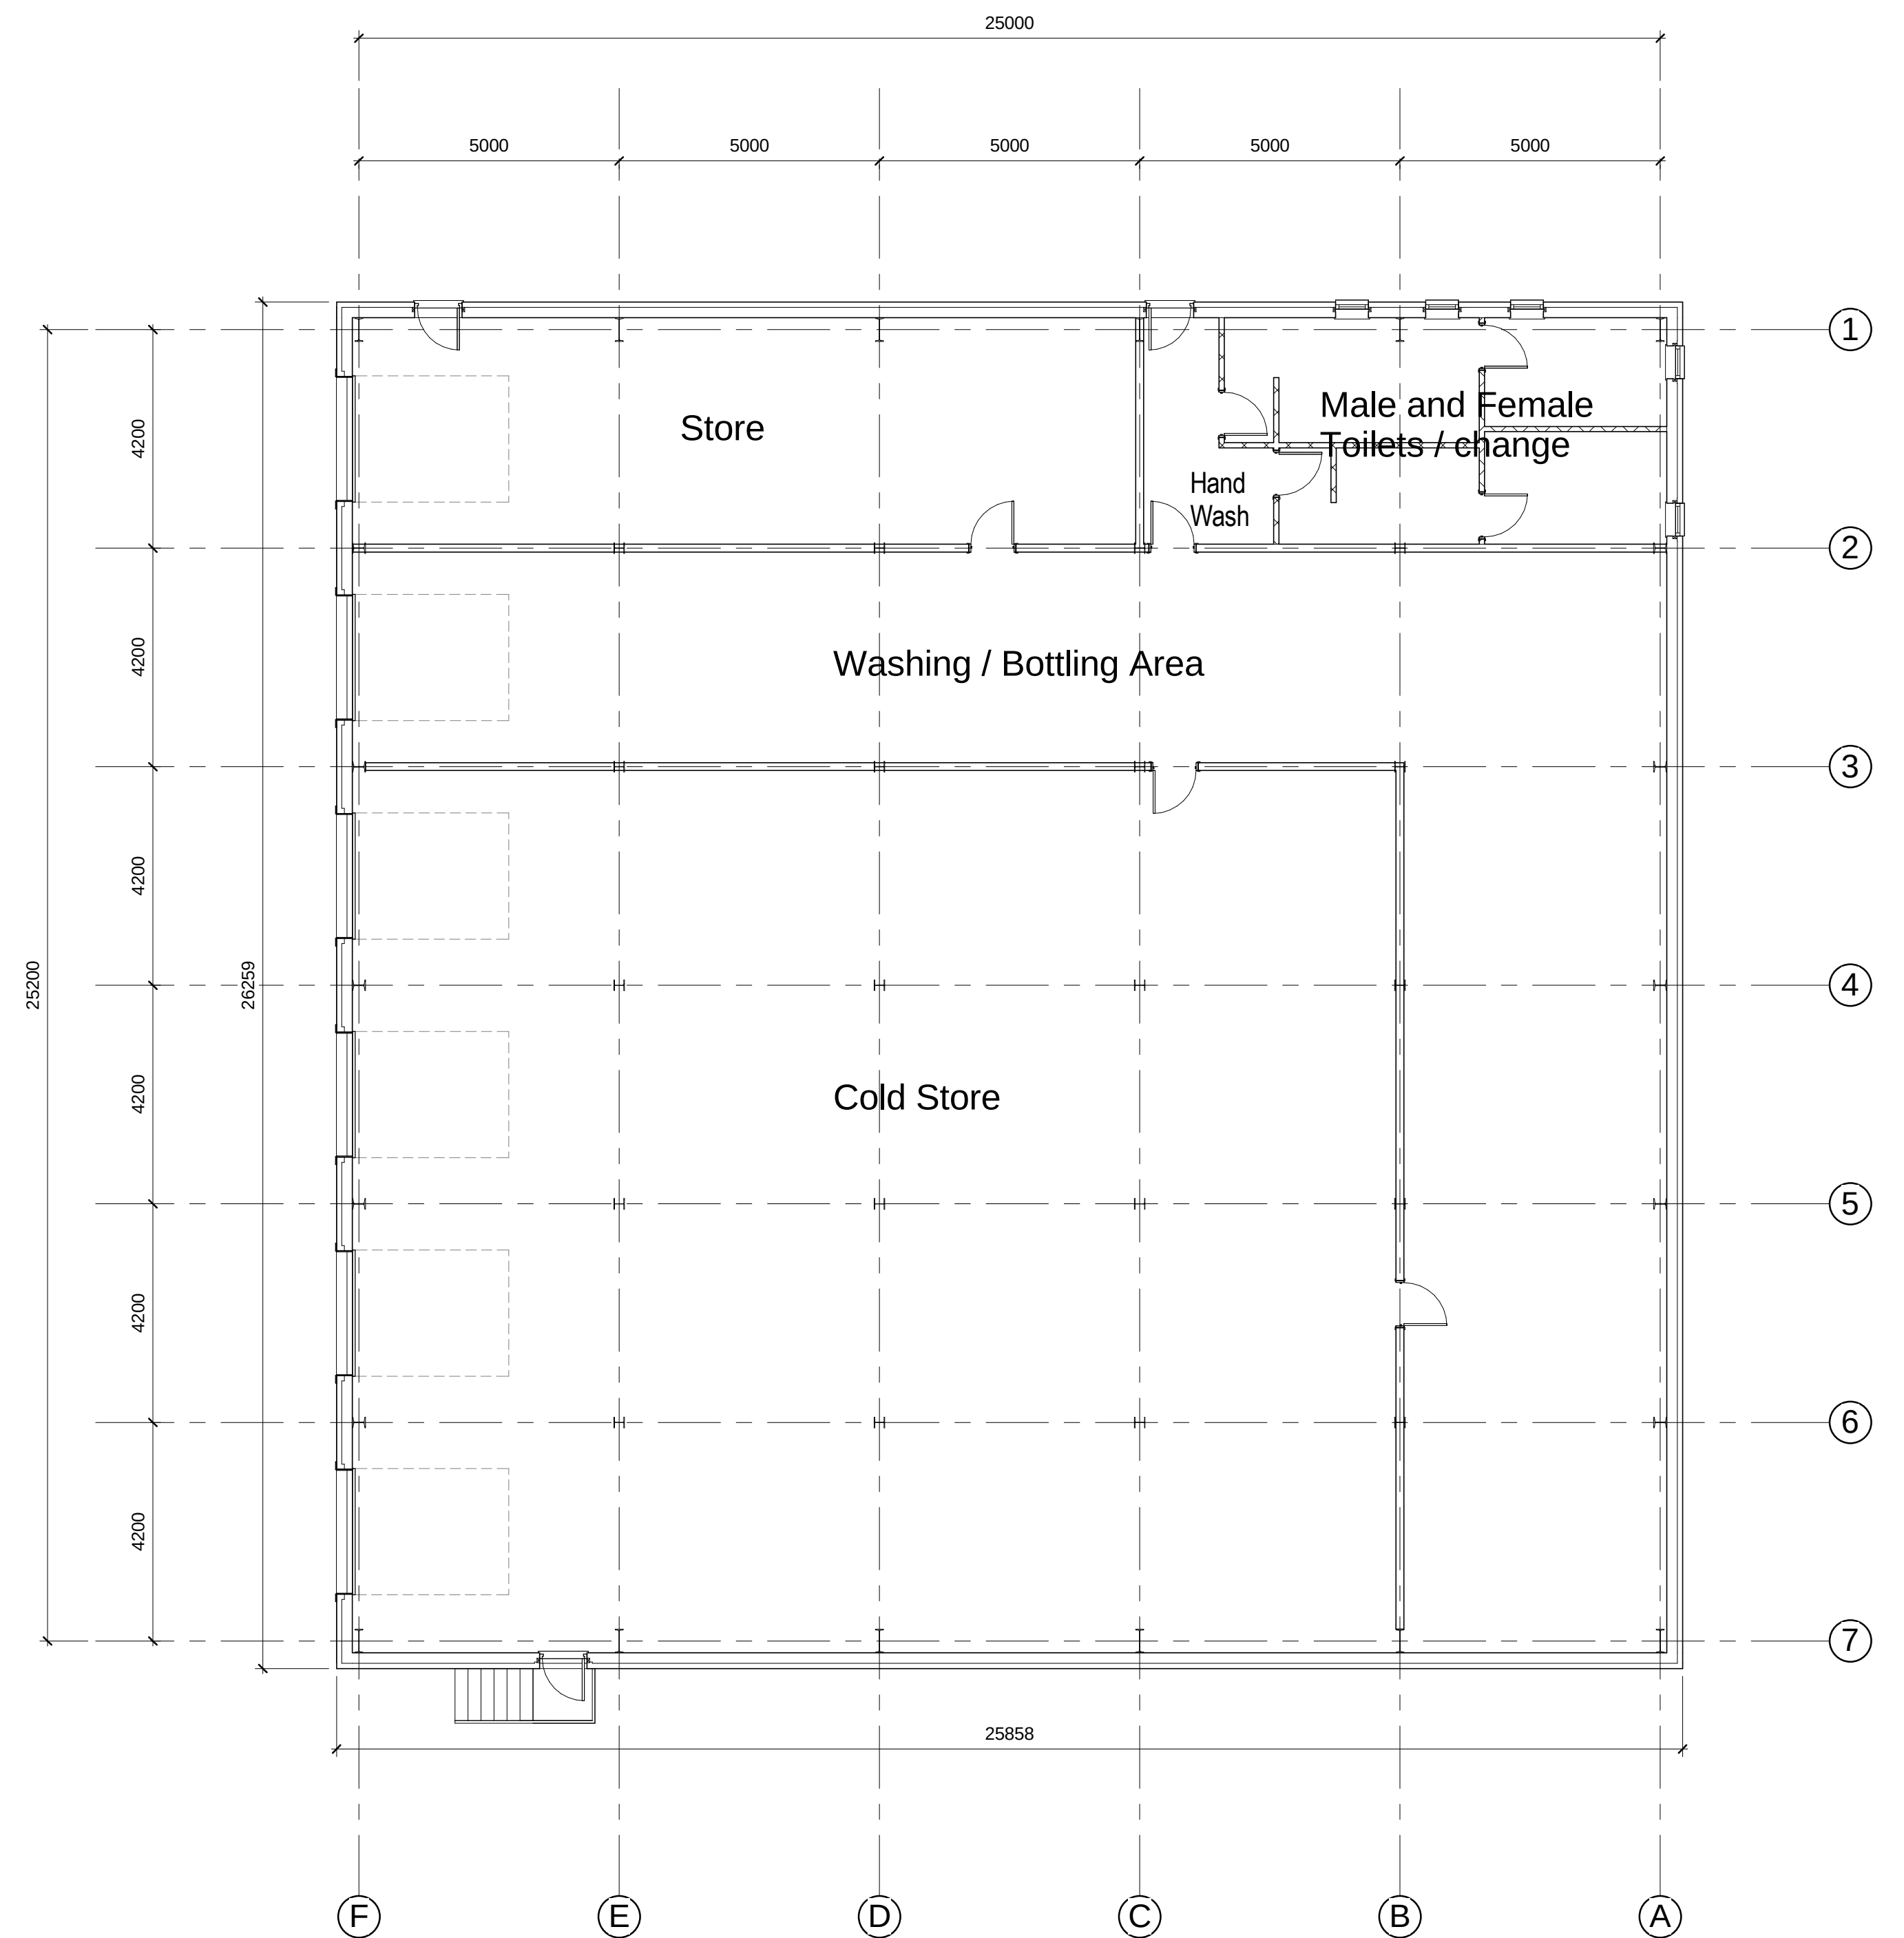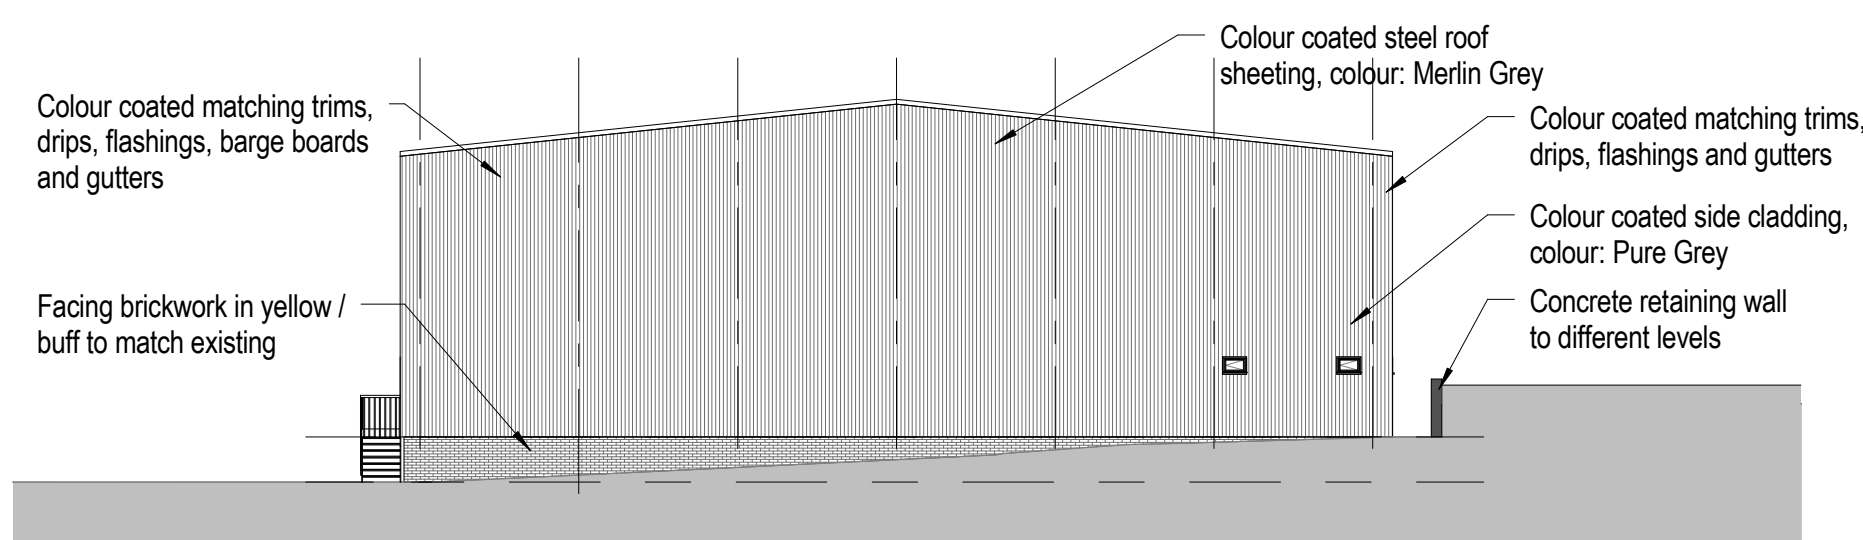

1 Floor Plan
1 : 100

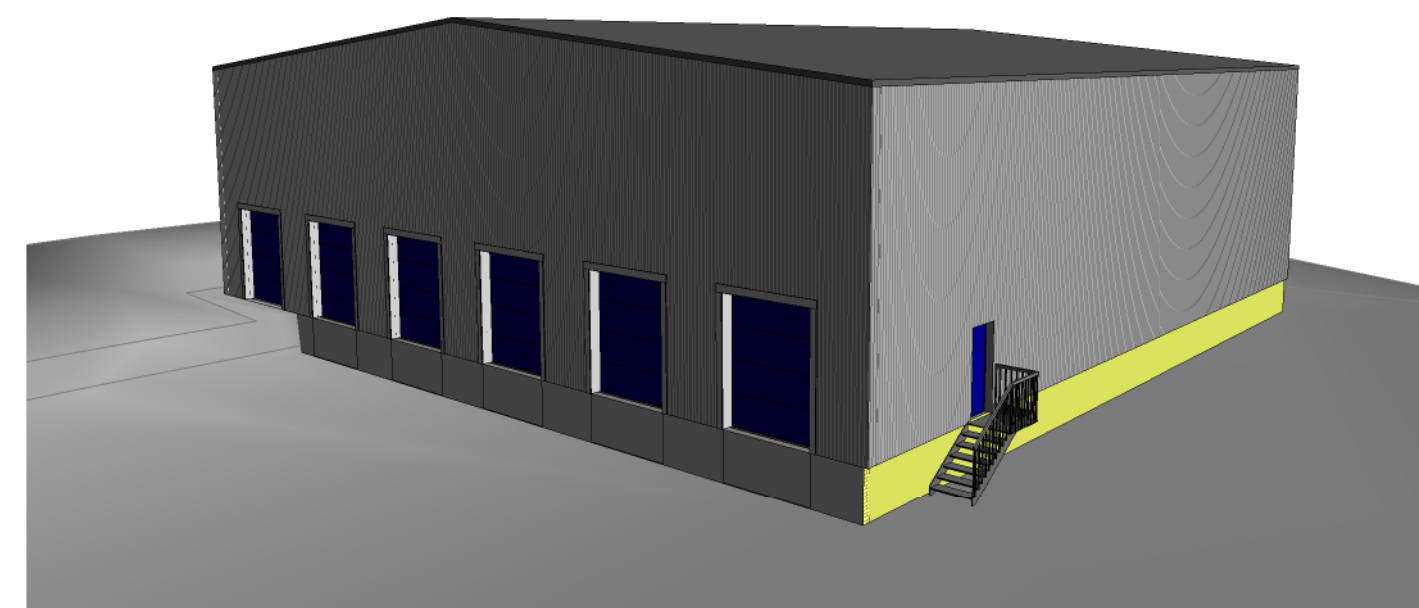

6 3D View from SE

A1 Drawing Sheet

Tomlinson's Dairies Ltd
Five Crosses Ind. Estate
Minera, Wrexham

Proposed Glass Bottle Store
Layout Plan and Elevations

Checked	DAH	Drawn	ISR
Drawing	H0070-06 A1-PL-04		
Date	Feb 2012	Scale	As indicated

HASTON REYNOLDS
CHARTERED SURVEYORS
 Regulated by RICS

Rev.	Description	Date
+ 44 (0) 1902 84 05 48	ian@hastonreynolds.co.uk	