




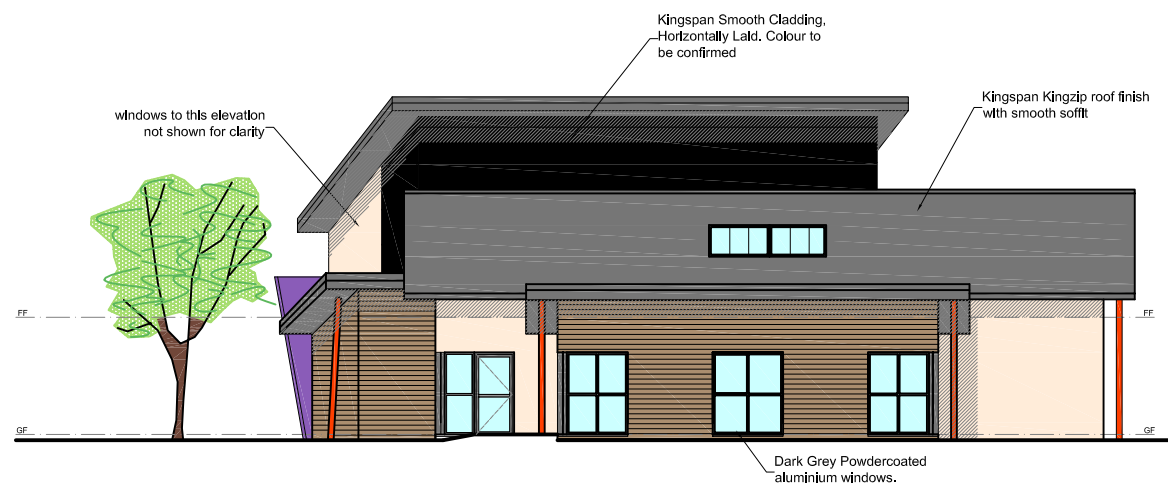


SIDE ELEVATION
(FACING KINGSMILLS/ BRYNYCABANAU JUNCTION)

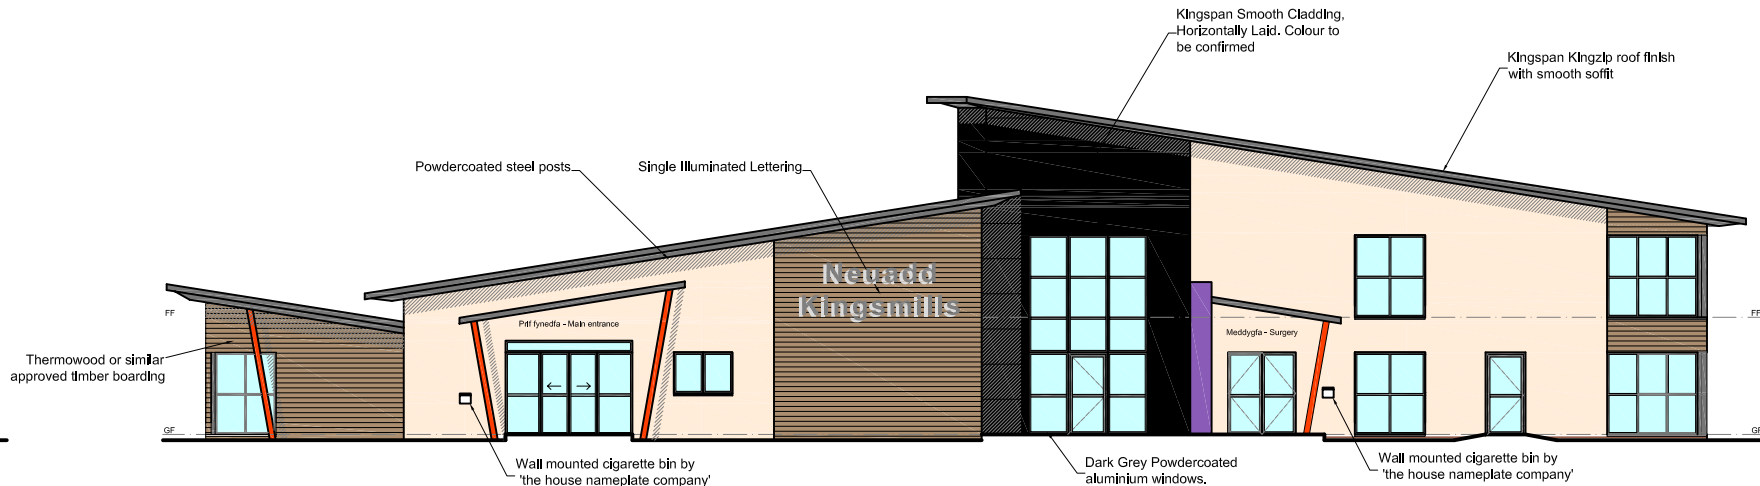

FRONT ELEVATION
(FACING BRYNYCABANAU ROAD)

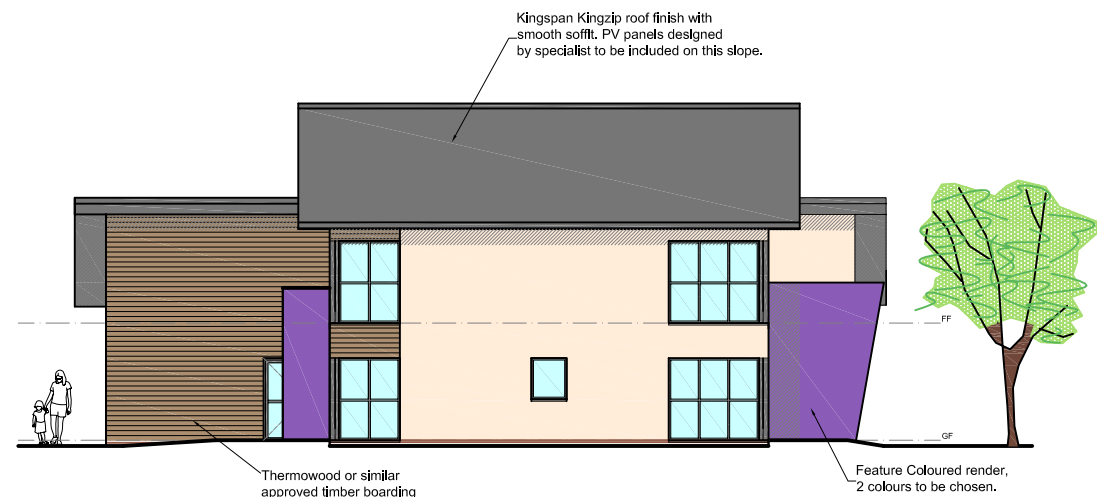

SIDE ELEVATION
(FACING INTO SITE)

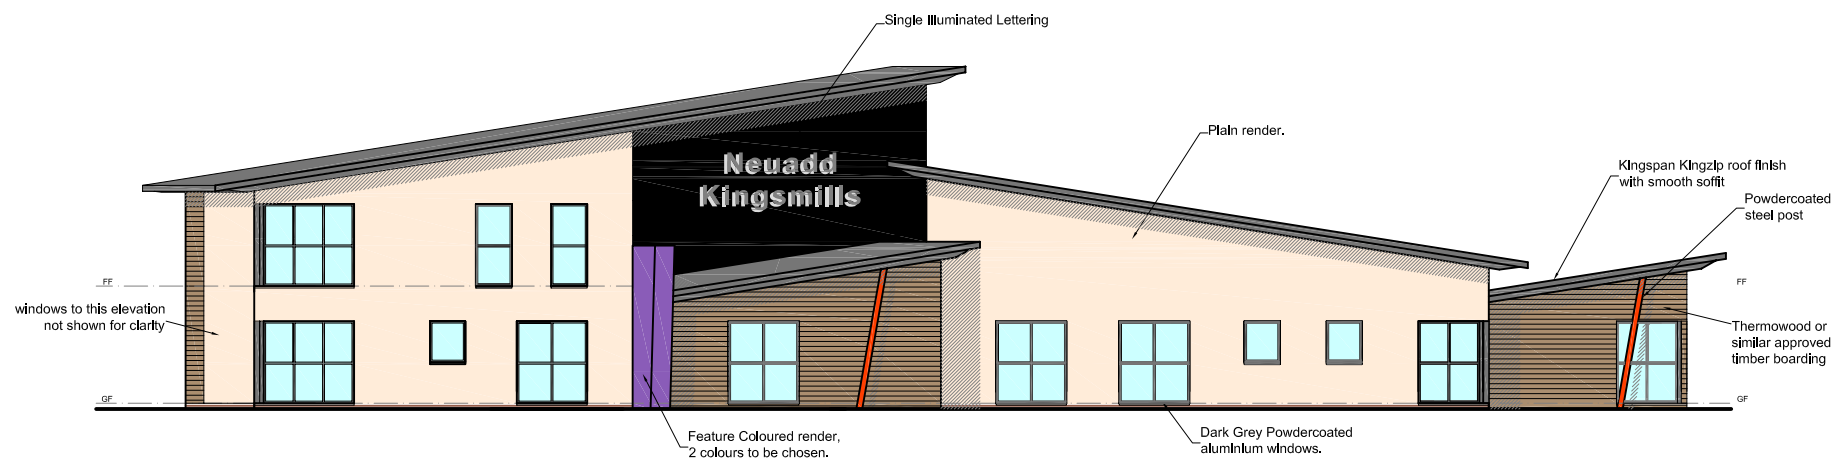

REAR ELEVATION
(FACING KINGSMILLS ROAD)

CRC ALTERNATIVE COLOUR PROPOSALS (6/6/12)