



NOTES:
Elevations are indicative only.
Exact levels, sizes and positions
are indicated in the floor
plans.


north elevation 1:500

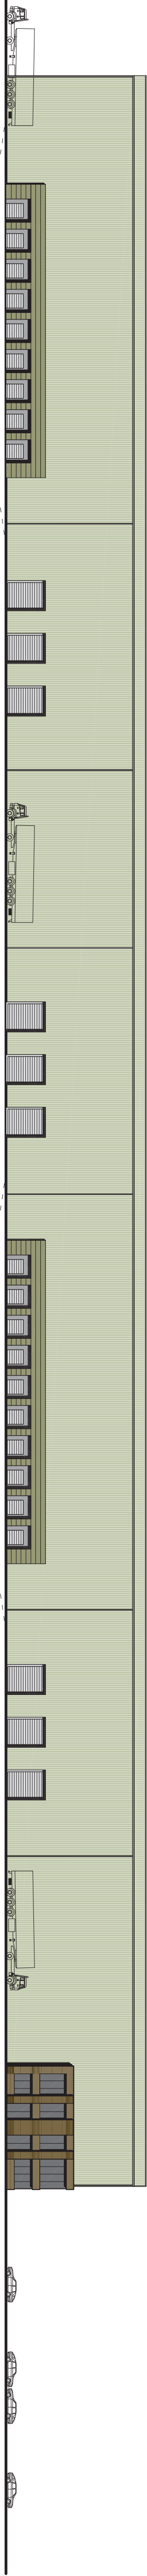


south elevation 1:500

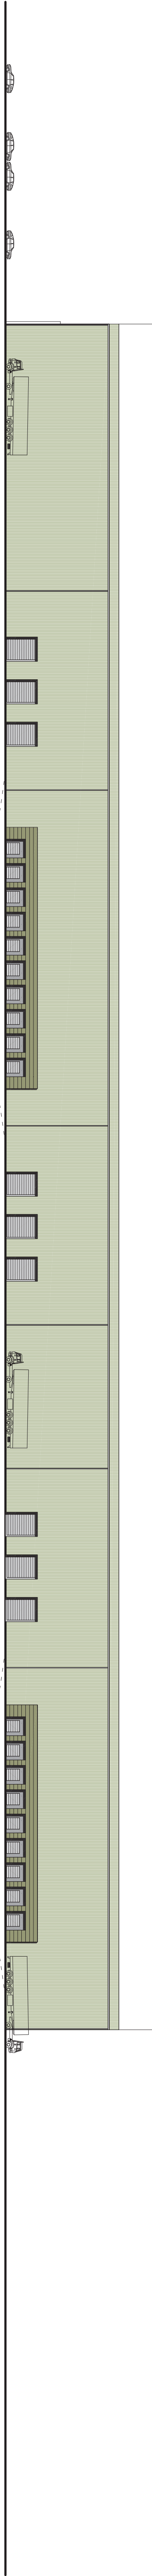


east elevation 1:500

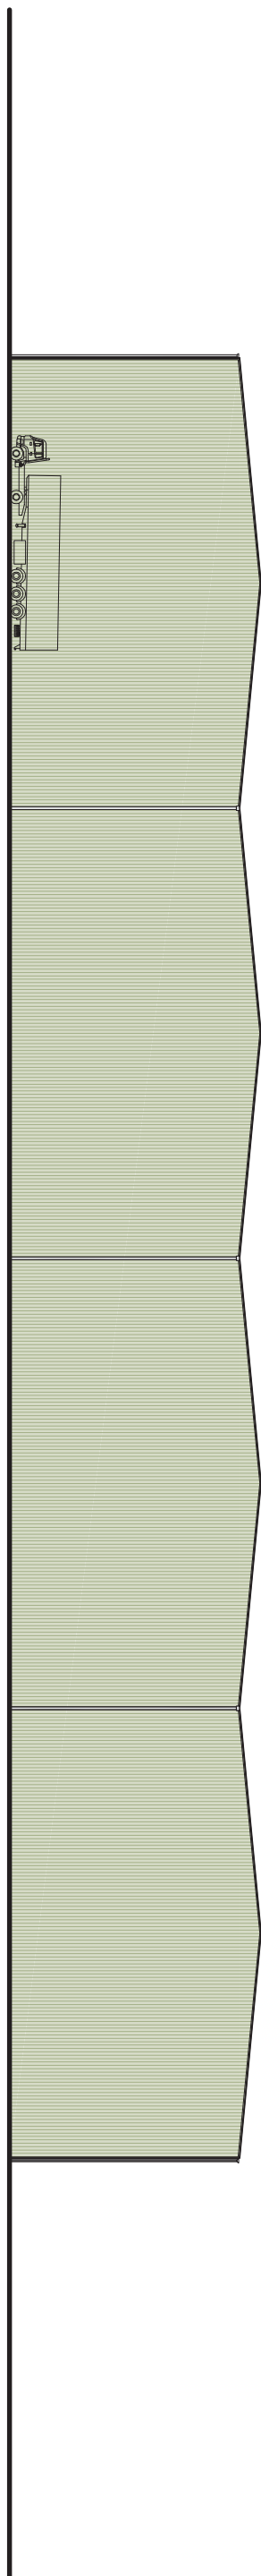


west elevation 1:500

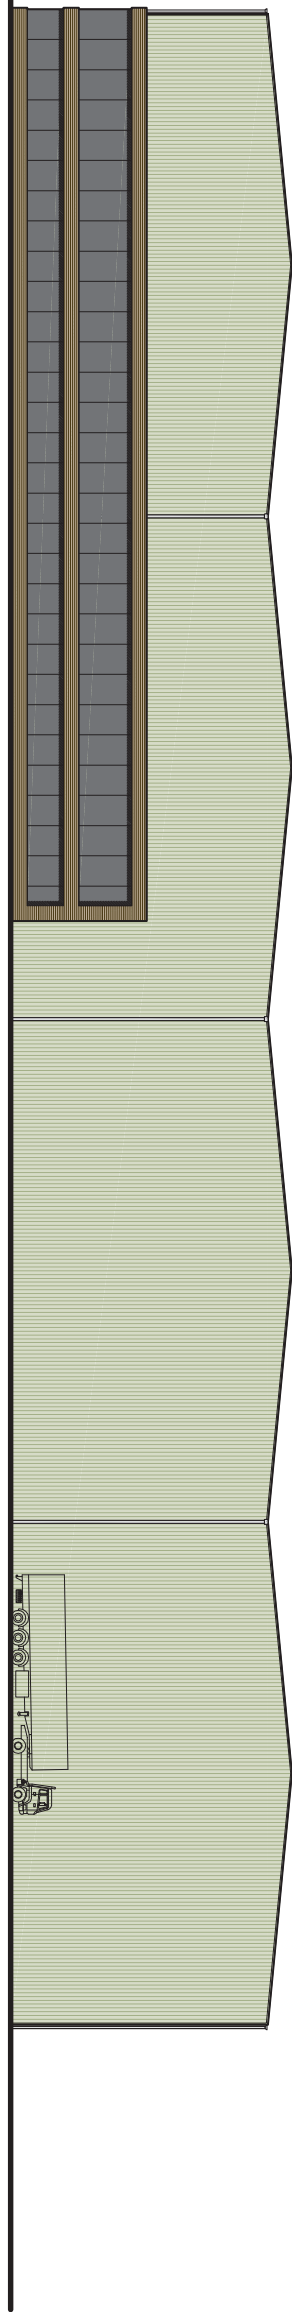

section of north elevation 1:200

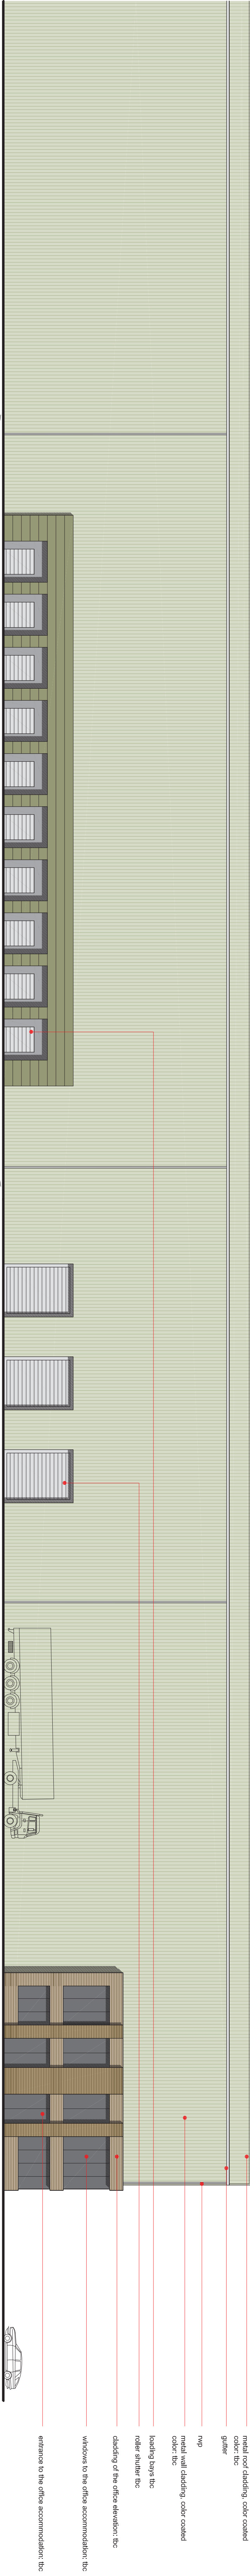

west elevation 1:200

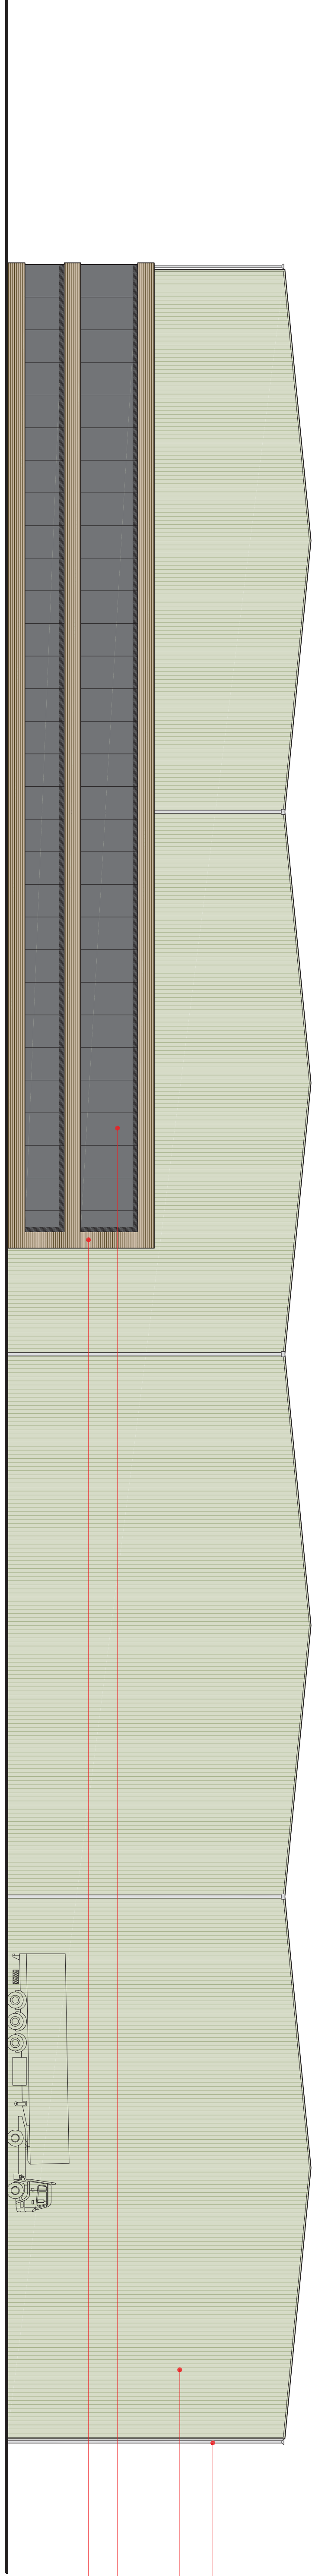

roof
metal roof cladding, color coated
steel
metal wall cladding, color coated
color steel
entrance to the office accommodation, the
cladding of the office elevation, the

metal roof cladding, color coated
steel
metal wall cladding, color coated
color steel
entrance to the office accommodation, the
cladding of the office elevation, the
entrance to the office accommodation, the
entrance to the office accommodation, the