
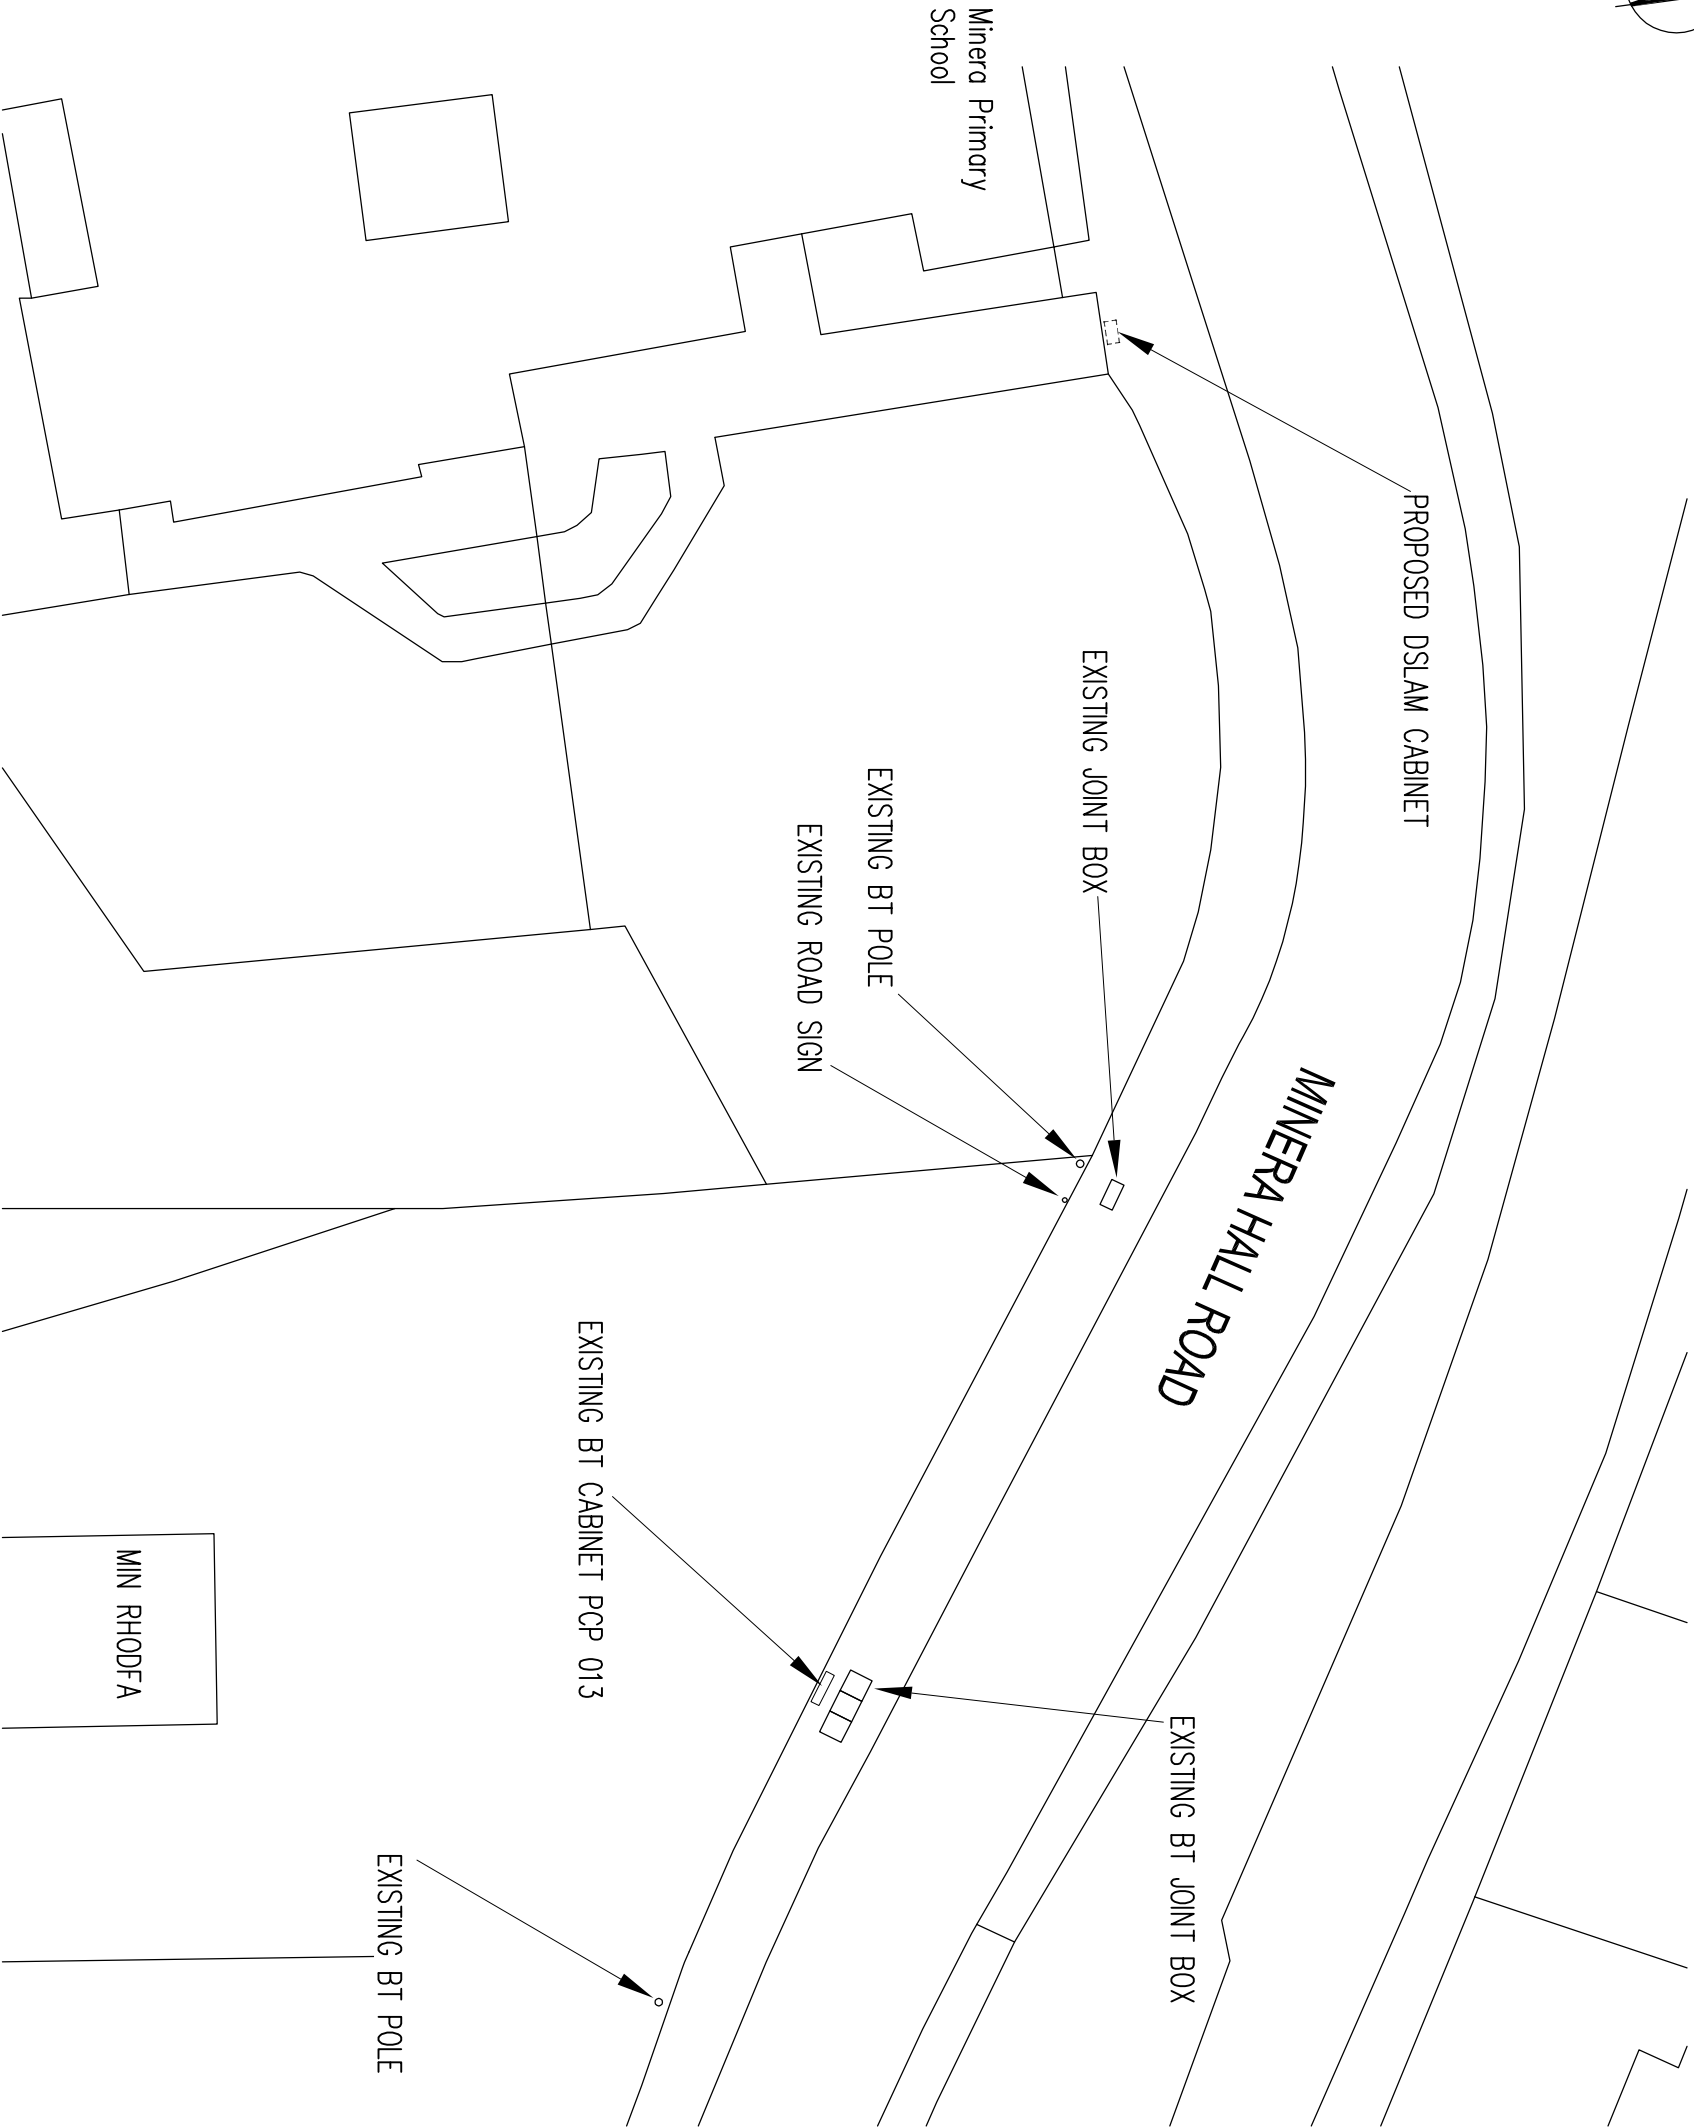


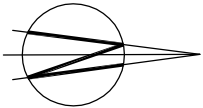

PROPOSED BT EQUIPMENT

CABINET DETAILS
CABINET REF: DSLAM (ECJ M41 128)
DIMENSIONS: 750x400x1228 HIGH
MATERIAL: STEEL
COLOUR: BS381 223 MIDDLE BRONZE GREEN

A	DLAM Relocated	6.2.12	DV	SPH
---	----------------	--------	----	-----

No.	Revision	Date	By	ckd
-----	----------	------	----	-----

PURPOSE OF ISSUE

O Approval ● Planning O Legal O Construction O As-built





WHP Wilkinson Helsby
Evans Business Centre
Monckton Road
Wakefield WF2 7AS
Tel: 01924 888135 Fax: 01924 888163
e-mail: info@wilkinson-helsby.co.uk



Client BT – WREXHAM NORTH PCP 013

**Contract MINERA HALL ROAD
O/S MINERA PRIMARY SCHOOL,
MINERA HALL ROAD, WREXHAM, LL11 3YE**

**Title PROPOSED TELECOMMUNICATIONS
FTTC CABINET INSTALLATION
PLAN**

Designed	PSH	Checked	SPH	Date	17.01.12
Drawn	PSH	Approved	SPH	Scale	A5 SHOWN
DRAWING No.	WRE PCP013 01			REVISION	A

PLAN
SCALE 1:250
NGR E 327288
NGR N 351833
REPRODUCED FROM ORDNANCE SURVEY PROMAP DATA© CROWN COPYRIGHT 2012