




1.8m
BOAR
EREC
EXISTI
BOUN

OSE BOARDED
TH CONCRETE
AGREED WITH
PERTY OWNER

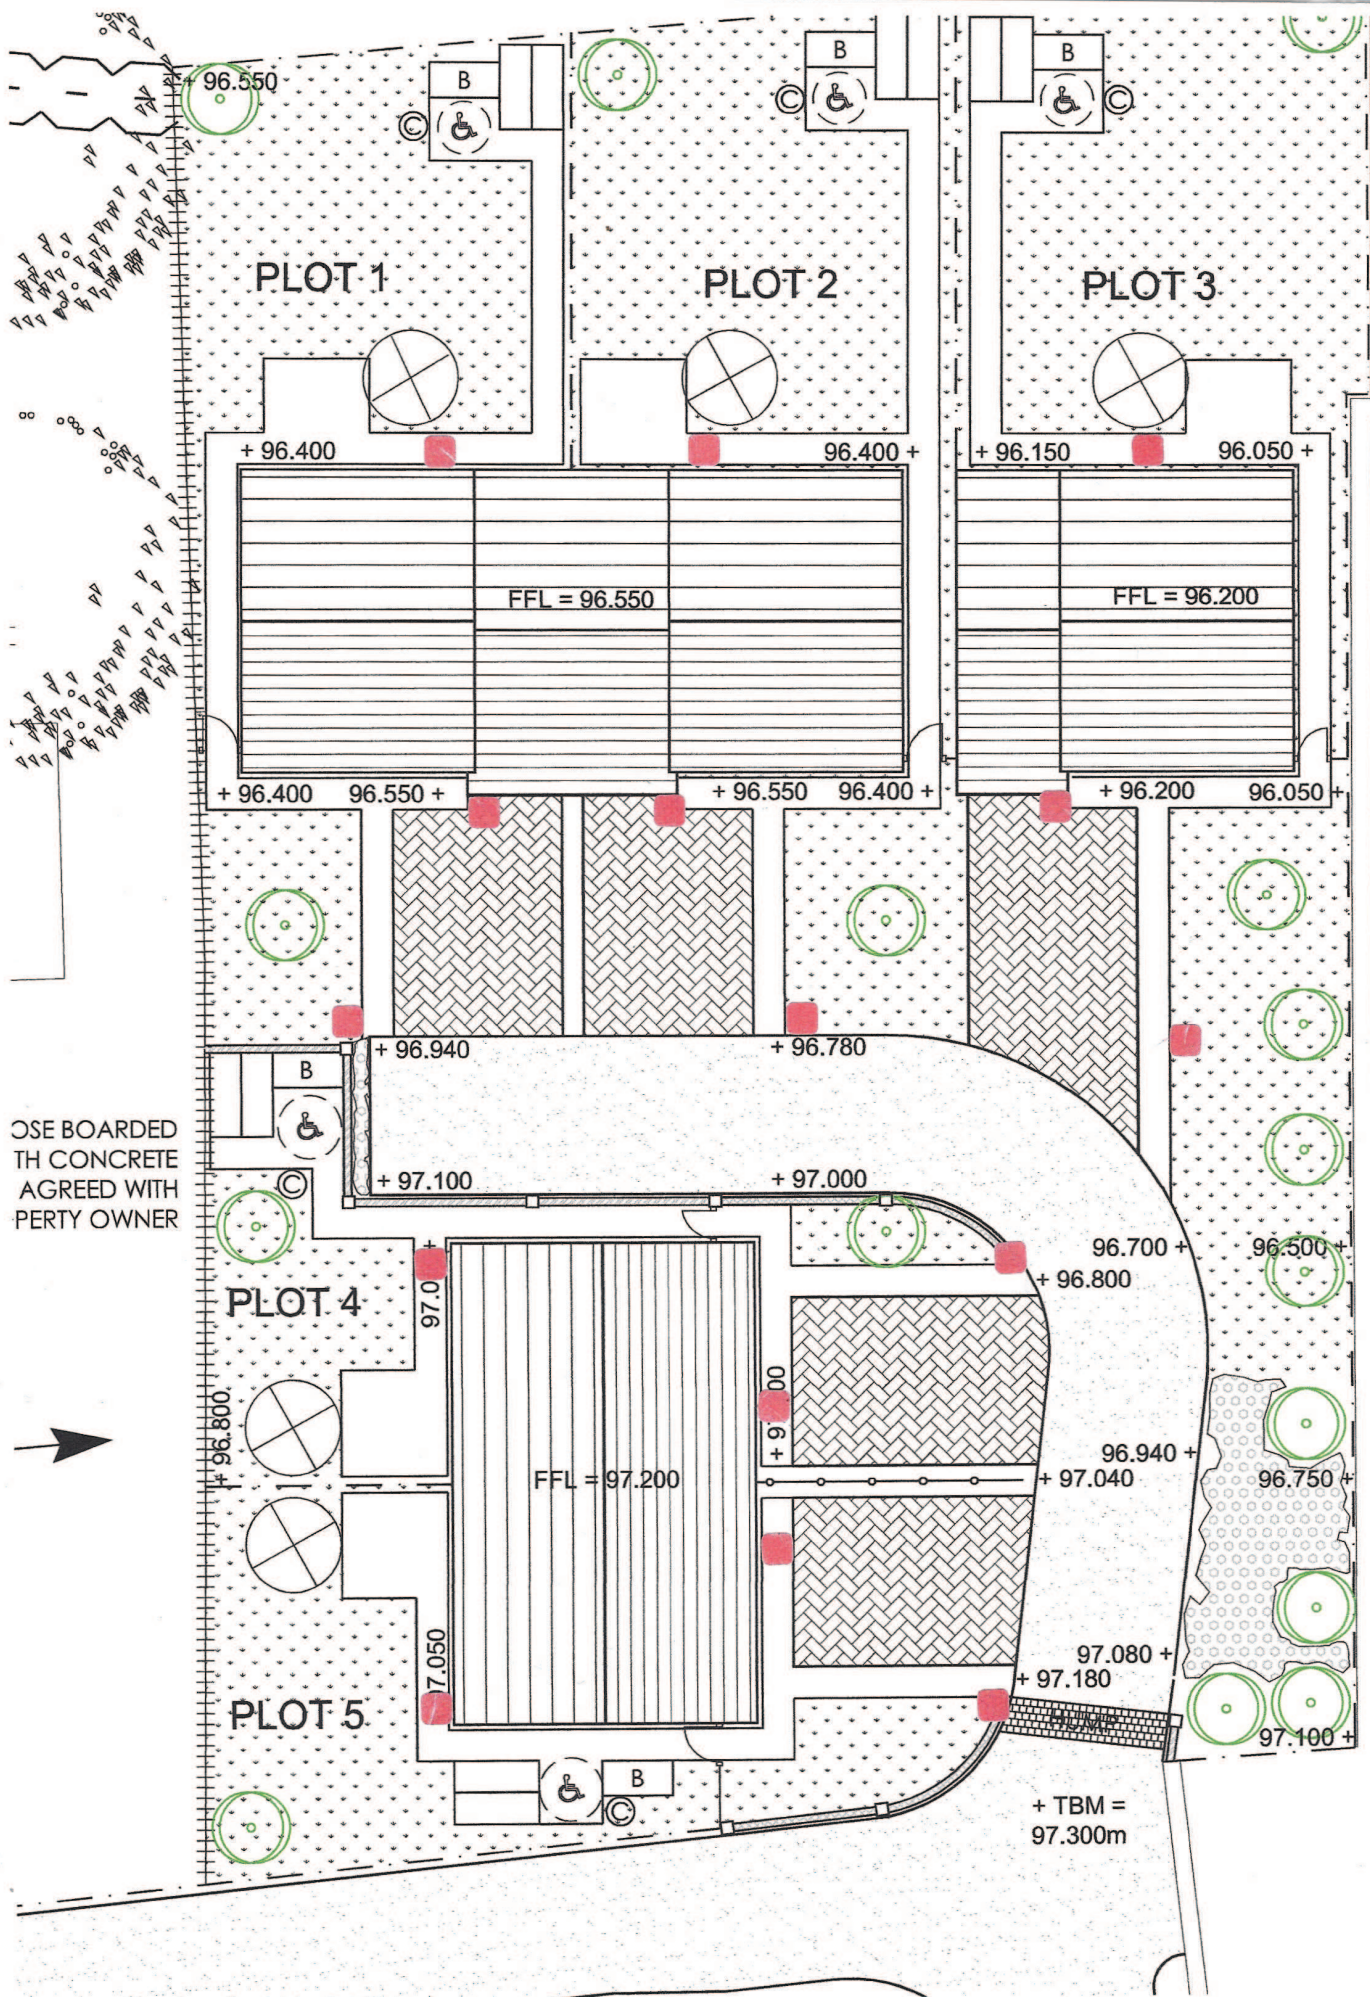