


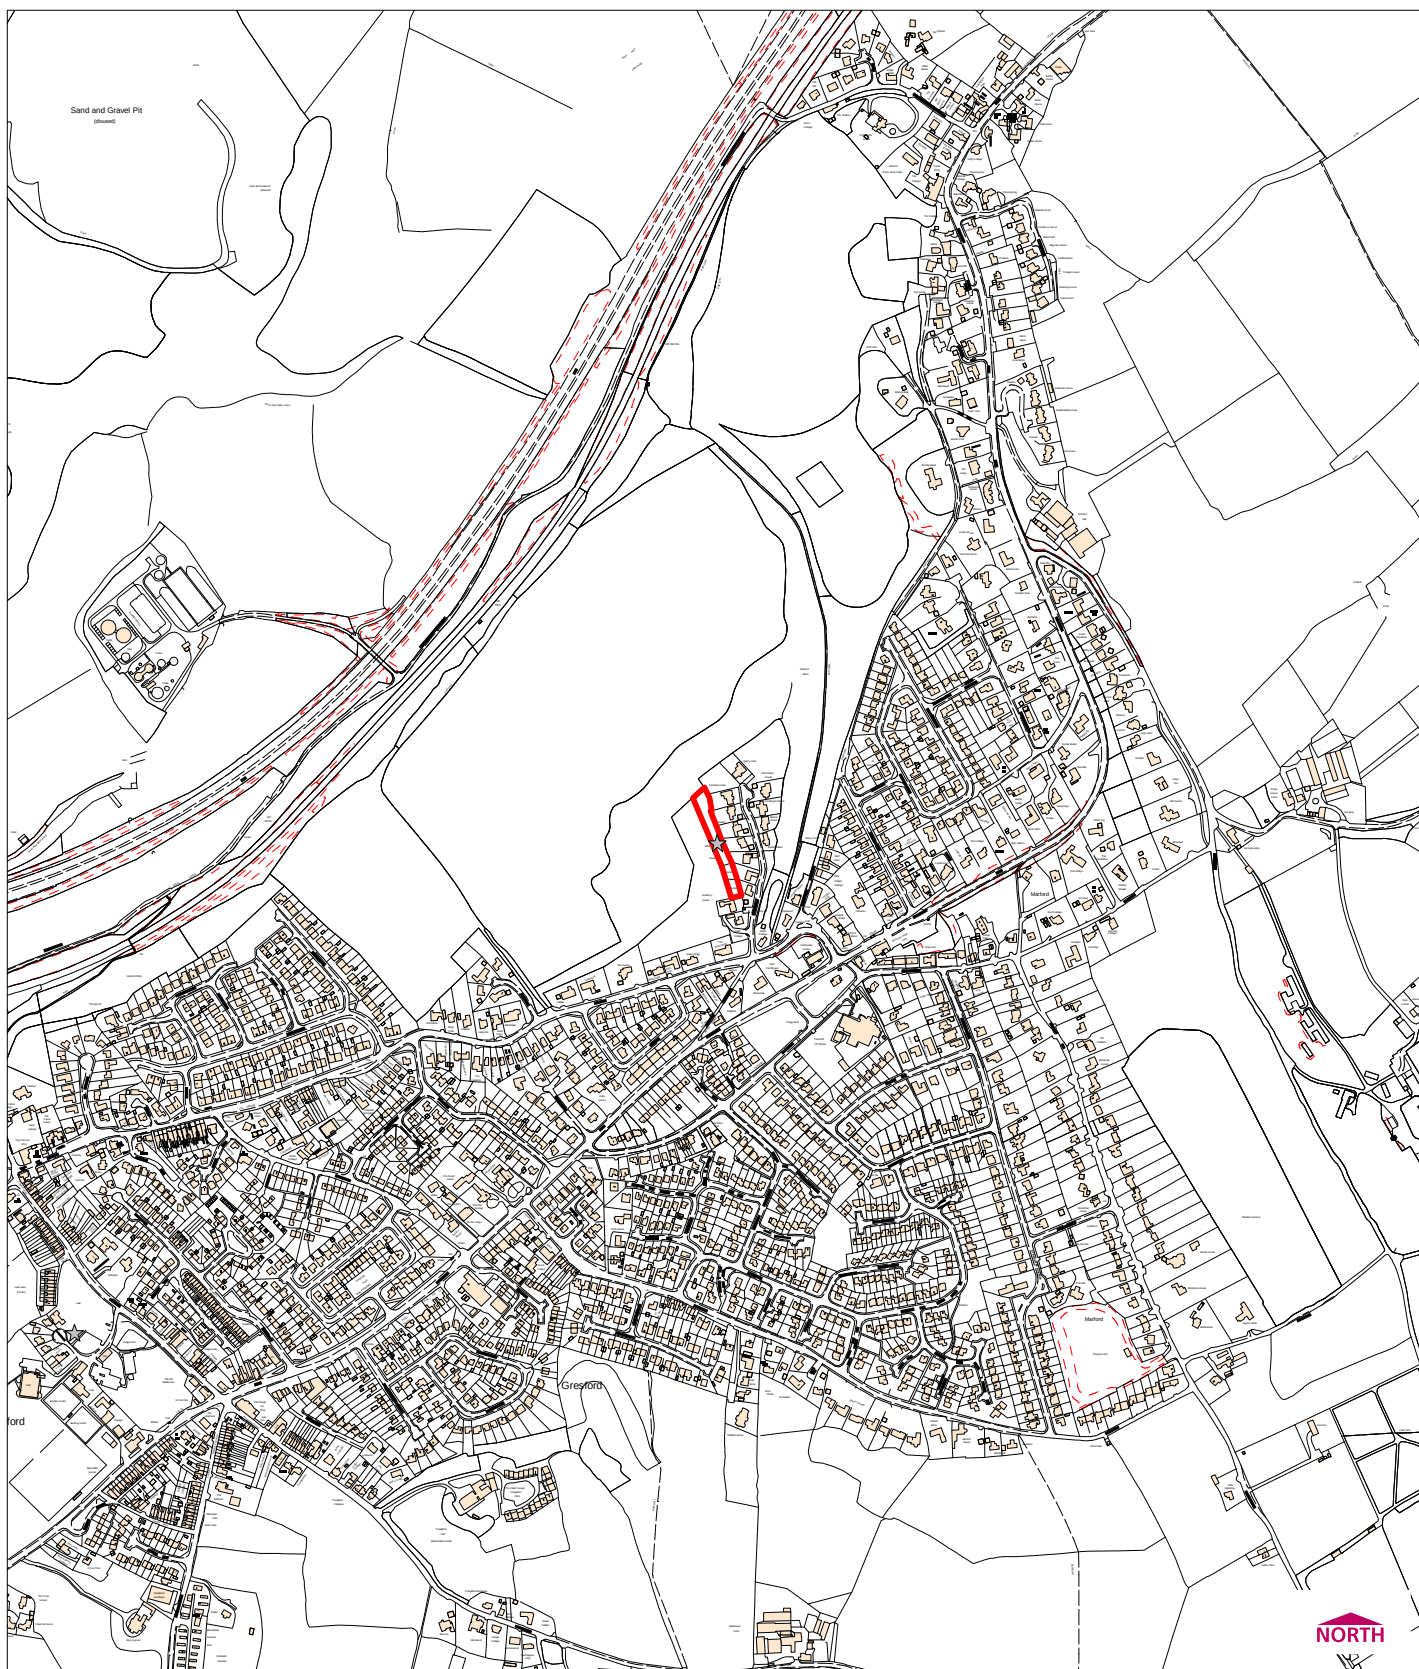

© Crown copyright. All rights reserved. 100023429. 2011

Head of Community Wellbeing and Development
Planning Services
Lampit Street, Wrexham
LL11 1AR
Telephone 01978 292017.
Fax 01978 292502

30/03/2012
Scale 1:10000
SJ 3555

Town & Country Planning Act 1990
Appeal Site



P/2011/0499
Land west of properties on Quarry Brow,
Marford, Wrexham


wrexham
COUNTY BOROUGH COUNCIL
CYNGOR BWRDEISTREF SIROL
wrecsam