

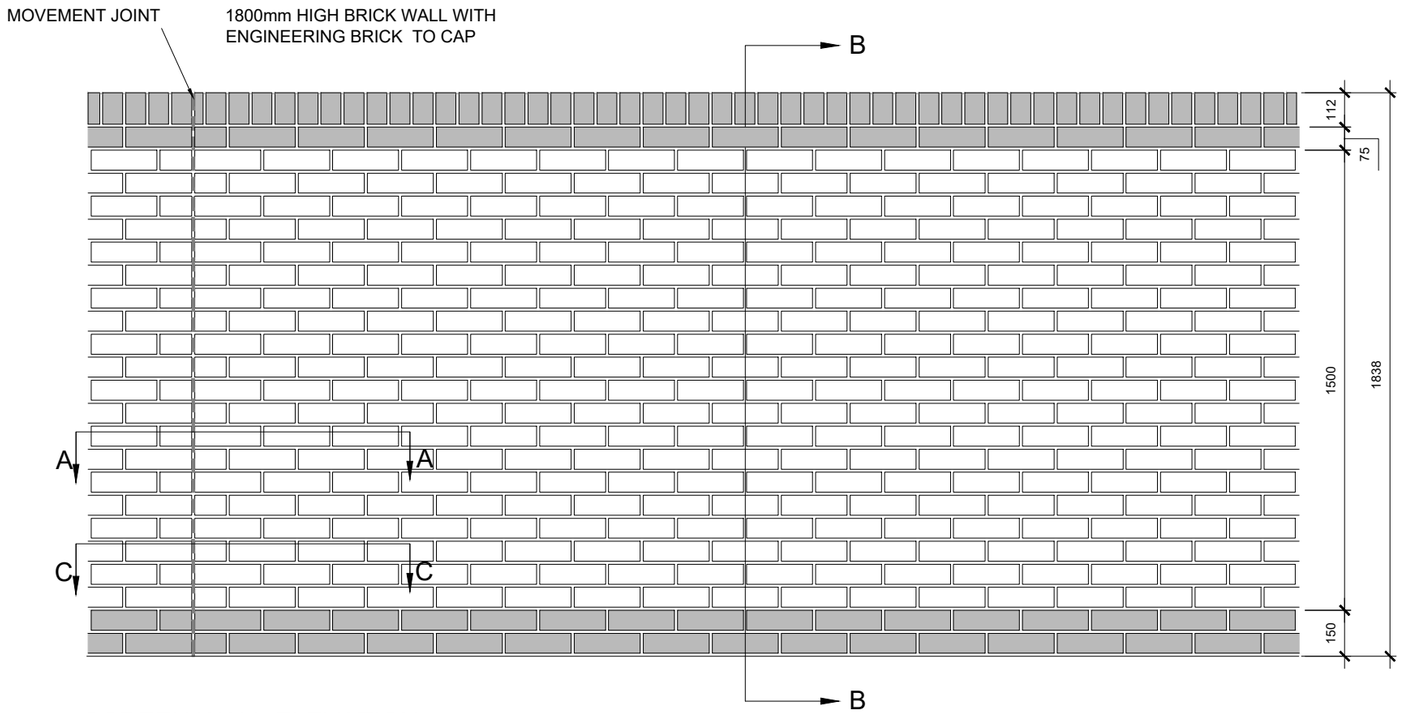



SCREEN WALL ELEVATION

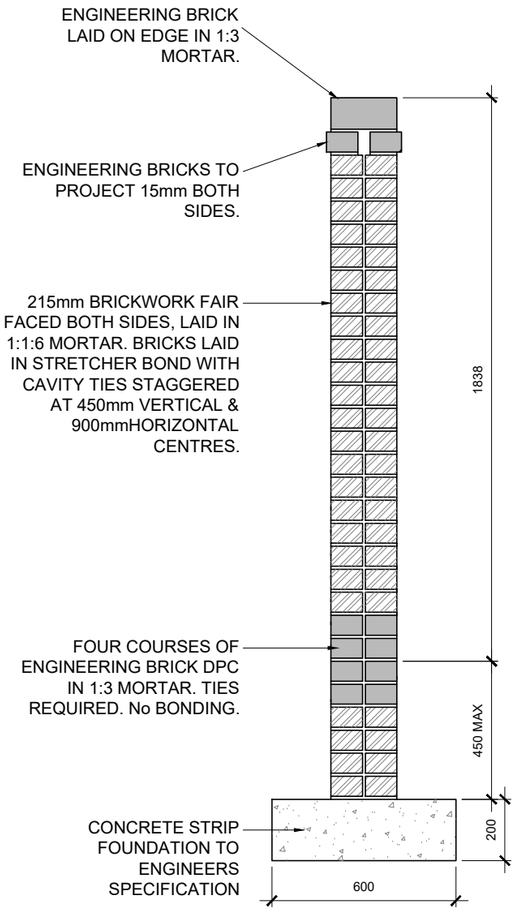

SECTION B-B

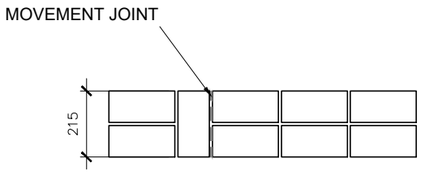

SECTION A-A

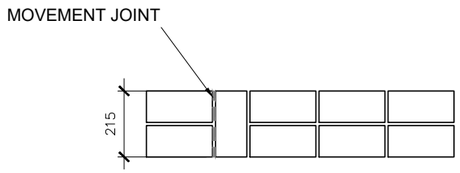

SECTION C-C

*NB:-
THIS DIMENSION IS SUITABLE FOR FIRM, STABLE BEARING, STRATA WITH NON ORGANIC SOIL.
ALSO NOTE GROUND WORKS:
THE STANDARD SPECIFICATION RELATES TO SITES WITHOUT THE FOLLOWING CONDITIONS:
1. PRESENCE OF TREES EITHER ON OR AROUND SITE (REFER TO NHBC PRACTICE NOTE 3).
2. PRESENCE OF PONDS &/OR STREAMS.
3. KNOWLEDGE OF, OR DISCOVERY OF TIPPED OR WASTE MATERIALS.
4. KNOWLEDGE OF, OR DISCOVERY OF OLD MINE OR QUARRY WORKINGS.
SHOULD ANY OF THESE CONDITIONS OCCUR, REFERENCE MUST BE MADE TO OBTAIN THE STRUCTURAL ENGINEER'S ADVICE.

0 1:20 1000mm

REV DATE DESCRIPTION

Castle Green

TIMBER FRAME STANDARD DETAILS

Title:
EXTERNAL DETAILS
BOUDARY WALLS
SCREEN WALL
1800mm HIGH

Scale (A3): 1:20
Ref: TF-04-201
Date: JAN 2024
Rev: -