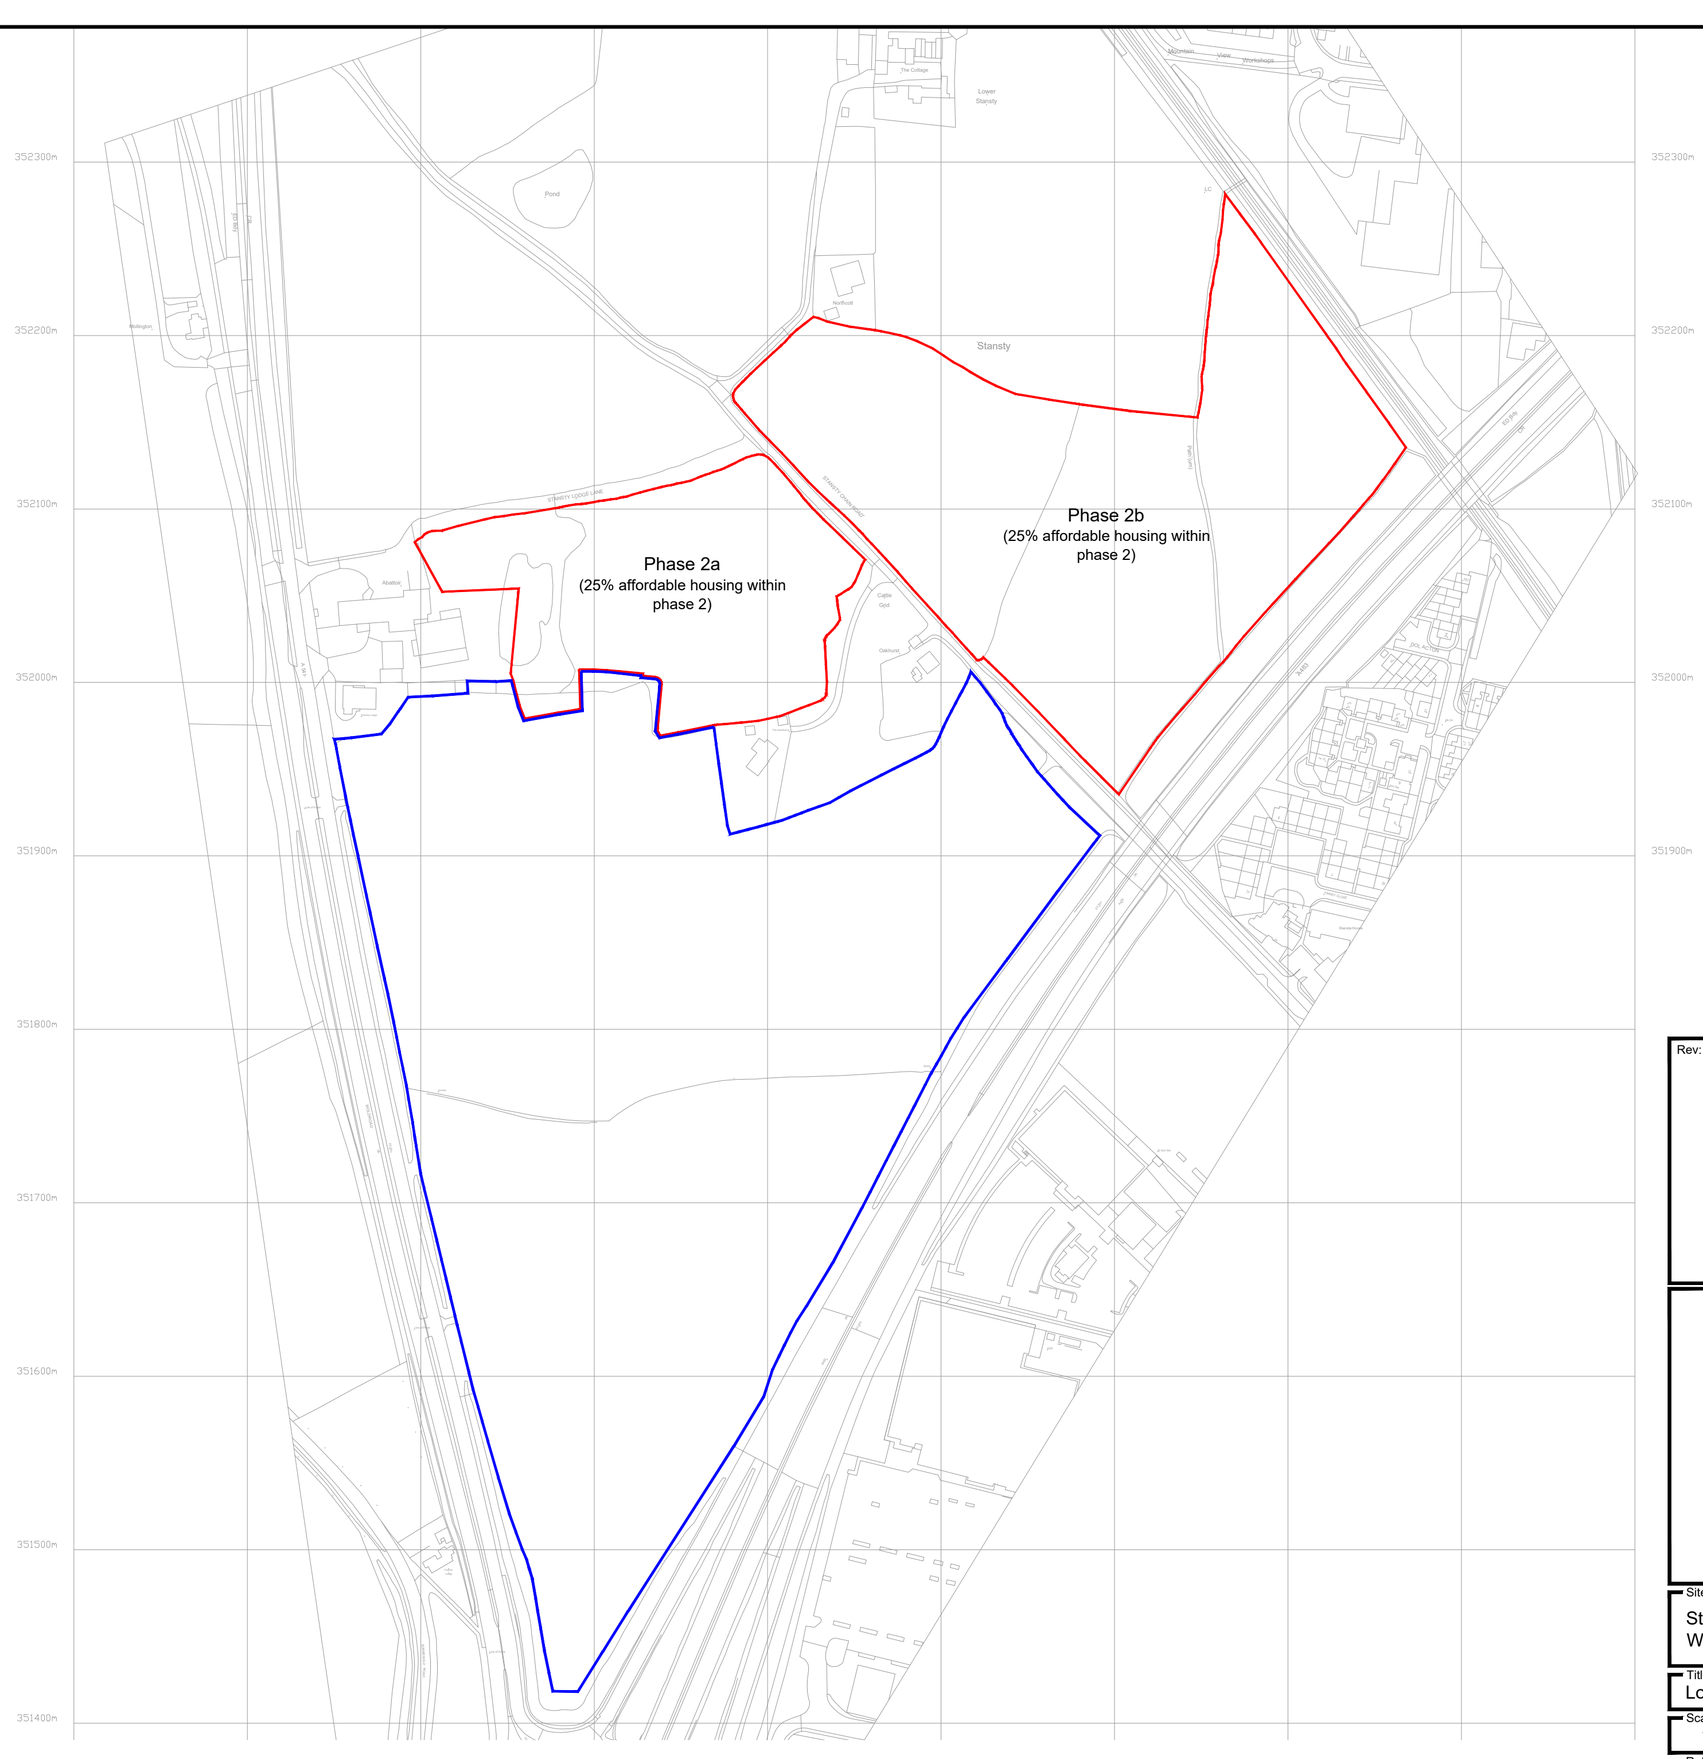


Rev:	Description:	Date:

Castle Green,
Unit 20,
St. Asaph Business Park,
St Asaph,
Denbighshire. LL17 0LJ.
Tel. 01745 536677

Site:
Stansty Chain Road,
Wrexham. LL11 4YF

Title:
Location Plan - Phase 2

Scale: 1:2500 at A2

Date: 10.06.25

Ref: STANCHRD-LP.03

Rev: -