

LOCATION PLAN

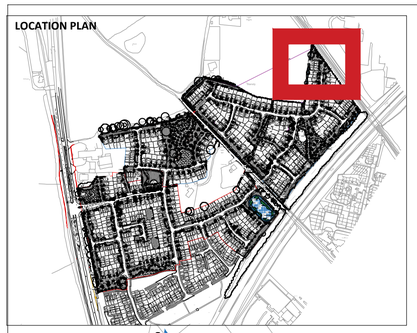

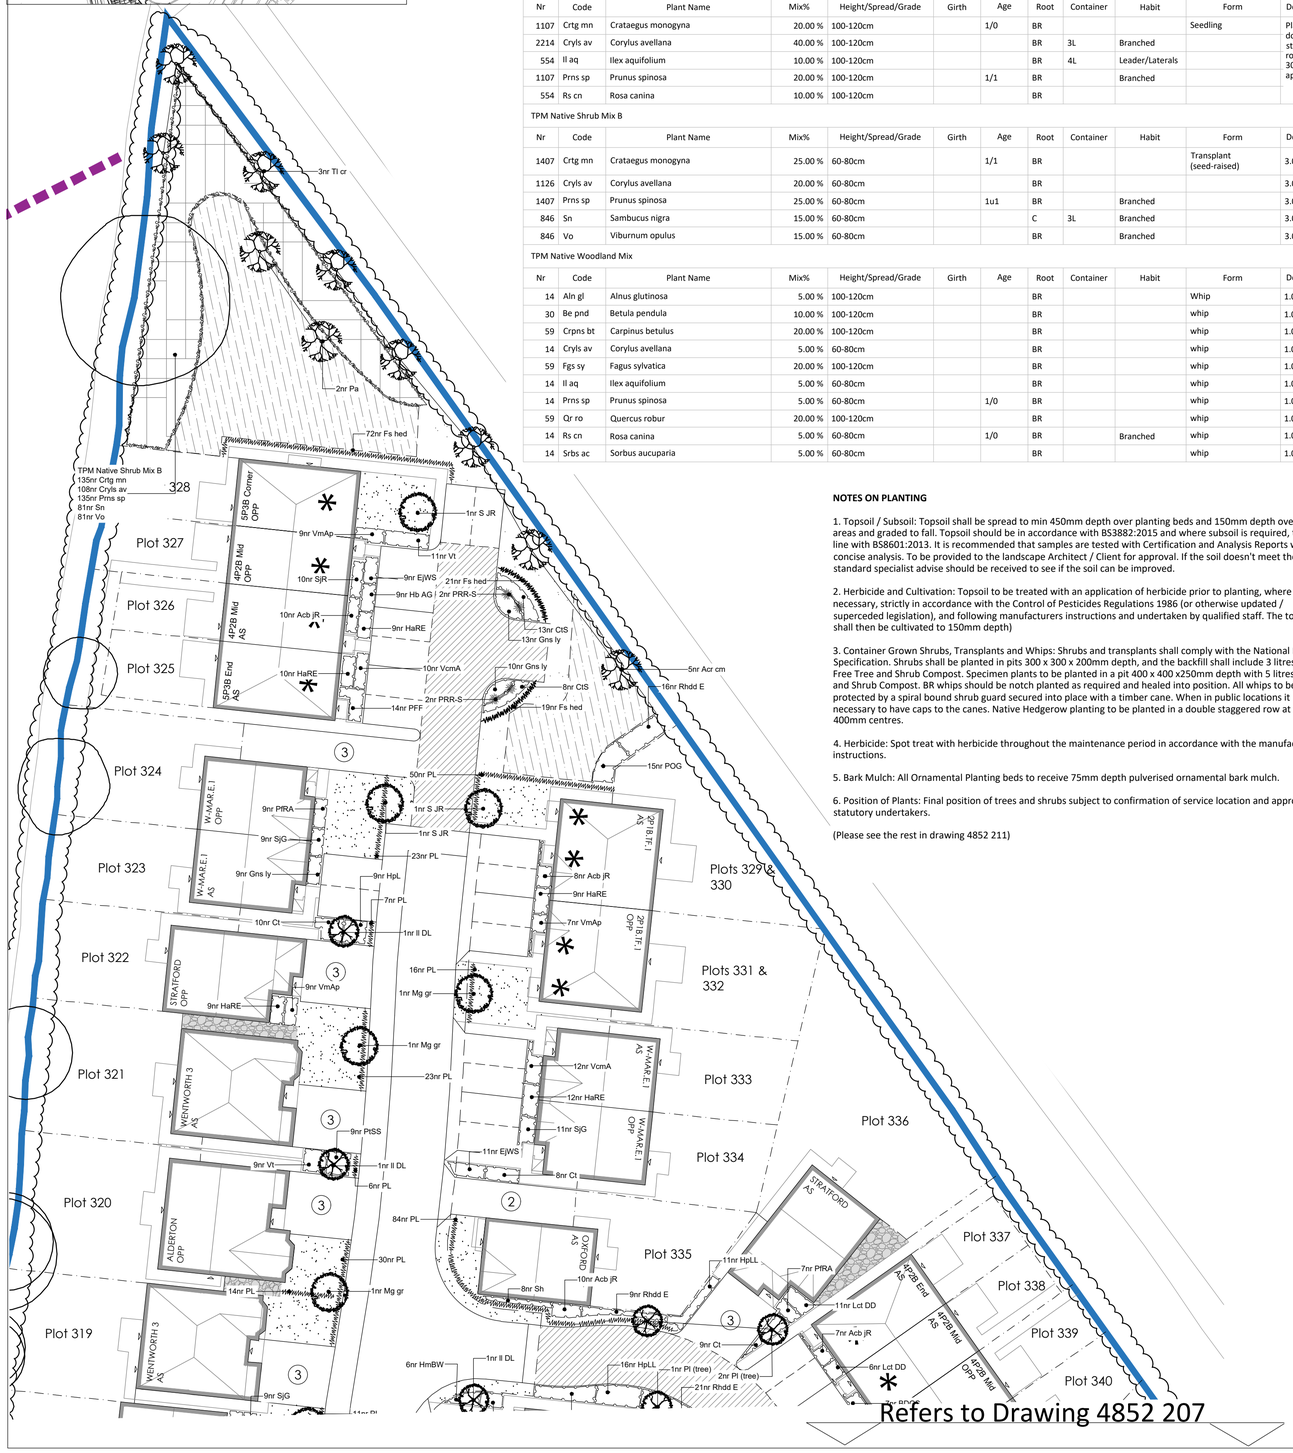

Planting Schedule (Mix)

TPM Marginal Mix A

Nr	Code	Plant Name	Mix%	Height/Spread/Grade	Girth	Age	Root	Container	Habit	Form	Density/m2
1300	Gv	Galium verum	20.00 %	8-10cm			C	0.5L			3.00
1300	Ir ps	Iris pseudacorus	20.00 %	8-10cm			C	0.5L			3.00
1300	Lych fls-c	Lychnis flos-cuculi	20.00 %	8-10cm			C	0.5L			3.00
1300	Lyt sl	Lythrum salicaria	20.00 %	8-10cm			C	0.5L			3.00
1300	Stch pl	Stachys palustris	20.00 %	8-10cm			C	0.5L			3.00

TPM Marginal Mix B

Nr	Code	Plant Name	Mix%	Height/Spread/Grade	Girth	Age	Root	Container	Habit	Form	Density/m2
1302	Fu	Filipendula ulmaria	20.00 %	8-10cm			C	0.5L			3.00
1302	Lc	Lotus corniculatus	20.00 %	8-10cm			C	0.5L			3.00
1302	Lych fls-c	Lychnis flos-cuculi	20.00 %	8-10cm			C	0.5L			3.00
1302	Stch pl	Stachys palustris	20.00 %	8-10cm			C	0.5L			3.00
1302	Vc	Vicia cracca	20.00 %	8-10cm			C	0.5L			3.00

TPM Native Hedgerow Mix

Nr	Code	Plant Name	Mix%	Height/Spread/Grade	Girth	Age	Root	Container	Habit	Form	Density/m2
1107	Crtg mn	Crataegus monogyna	20.00 %	100-120cm		1/0	BR			Seedling	Planted in double staggered row at 300mm apart
2214	Cryls av	Corylus avellana	40.00 %	100-120cm			BR	3L	Branched		
554	Il aq	Ilex aquifolium	10.00 %	100-120cm			BR	4L	Leader/Laterals		
1107	Prns sp	Prunus spinosa	20.00 %	100-120cm		1/1	BR		Branched		
554	Rs cn	Rosa canina	10.00 %	100-120cm			BR				

TPM Native Shrub Mix B

Nr	Code	Plant Name	Mix%	Height/Spread/Grade	Girth	Age	Root	Container	Habit	Form	Density/m2
1407	Crtg mn	Crataegus monogyna	25.00 %	60-80cm		1/1	BR			Transplant (seed-raised)	3.00
1126	Cryls av	Corylus avellana	20.00 %	60-80cm			BR				3.00
1407	Prns sp	Prunus spinosa	25.00 %	60-80cm		1u1	BR		Branched		3.00
846	Sn	Sambucus nigra	15.00 %	60-80cm			C	3L	Branched		3.00
846	Vo	Viburnum opulus	15.00 %	60-80cm			BR		Branched		3.00

TPM Native Woodland Mix

Nr	Code	Plant Name	Mix%	Height/Spread/Grade	Girth	Age	Root	Container	Habit	Form	Density/m2
14	Aln gl	Alnus glutinosa	5.00 %	100-120cm			BR			Whip	1.00
30	Be pnd	Betula pendula	10.00 %	100-120cm			BR			whip	1.00
59	Crpns bt	Carpinus betulus	20.00 %	100-120cm			BR			whip	1.00
14	Cryls av	Corylus avellana	5.00 %	60-80cm			BR			whip	1.00
59	Fgs sy	Fagus sylvatica	20.00 %	100-120cm			BR			whip	1.00
14	Il aq	Ilex aquifolium	5.00 %	60-80cm			BR			whip	1.00
14	Prns sp	Prunus spinosa	5.00 %	60-80cm		1/0	BR			whip	1.00
59	Qr ro	Quercus robur	20.00 %	100-120cm			BR			whip	1.00
14	Rs cn	Rosa canina	5.00 %	60-80cm		1/0	BR		Branched	whip	1.00
14	Srbs ac	Sorbus aucuparia	5.00 %	60-80cm			BR			whip	1.00

NOTES ON PLANTING

1. Topsoil / Subsoil: Topsoil shall be spread to min 450mm depth over planting beds and 150mm depth over turf areas and graded to fall. Topsoil should be in accordance with BS3882:2015 and where subsoil is required, to be in line with BS8601:2013. It is recommended that samples are tested with Certification and Analysis Reports with a concise analysis. To be provided to the landscape Architect / Client for approval. If the soil doesn't meet the BS standard specialist advise should be received to see if the soil can be improved.

2. Herbicide and Cultivation: Topsoil to be treated with an application of herbicide prior to planting, where necessary, strictly in accordance with the Control of Pesticides Regulations 1986 (or otherwise updated / superceded legislation), and following manufacturers instructions and undertaken by qualified staff. The topsoil shall then be cultivated to 150mm depth)

3. Container Grown Shrubs, Transplants and Whips: Shrubs and transplants shall comply with the National Plant Specification. Shrubs shall be planted in pits 300 x 300 x 200mm depth, and the backfill shall include 3 litres Peat Free Tree and Shrub Compost. Specimen plants to be planted in a pit 400 x 400 x250mm depth with 5 litres Tree and Shrub Compost. BR whips should be notch planted as required and healed into position. All whips to be protected by a spiral bound shrub guard secured into place with a timber cane. When in public locations it may be necessary to have caps to the canes. Native Hedgerow planting to be planted in a double staggered row at 400mm centres.

4. Herbicide: Spot treat with herbicide throughout the maintenance period in accordance with the manufacturer's instructions.

5. Bark Mulch: All Ornamental Planting beds to receive 75mm depth pulverised ornamental bark mulch.

6. Position of Plants: Final position of trees and shrubs subject to confirmation of service location and approval of statutory undertakers.

(Please see the rest in drawing 4852 211)

Planting Schedule (Individual)

Hedge

Nr	Code	Plant Name	Height/Spread/Grade	Girth	Age	Root	Container	Habit	Form	Density/m2
1171	Fs hed	Fagus sylvatica - hedge	100-125cm		1/2	C	10L		Transplant (seed-raised)	3.00
8074	PL	Prunus lusitanica	100-125cm			C	10L	Bushy		3.00
2608	PRR	Photinia x fraserii 'Red Robin'	100-125cm		0/1	B	10L			3.00

Herbaceous

Nr	Code	Plant Name	Height/Spread/Grade	Girth	Age	Root	Container	Habit	Form	Density/m2
187	Ah HJ	Anemone hybrida 'Honorine Jobert'	30-40cm			C	3L			5.00
127	Am	Alchemilla mollis	30-40cm			C	3L			5.00
122	AmP	Achillea millefolium 'Pomegranate'	20-25cm			C	4L			5.00
57	Ar	Ajuga reptans	15-20cm			C	1-2L			5.00
192	BBW	Bergenia 'Bressingham White'	30-40cm			C	3L			5.00
140	Brgn cr	Bergenia cordifolia	20-25cm			C	4L			5.00
119	CaKF	Calamagrostis arundinacea 'Karl Foerster'	30-40cm			C	3L			5.00
116	Dc	Deschampsia cespitosa	30-40cm			C	3L			5.00
55	Dgtl prp	Digitalis purpurea					5L		C	5.00
282	Ep	Echinacea purpurea	30-40cm			C	3L			5.00
187	GJB	Geranium 'Johnson's Blue'	30-40cm			C	3L			5.00
160	Grn R	Geranium 'Rozanne'	25-30cm			C	4L			5.00
67	Hll or WL	Helleborus orientalis 'White Lady'	25-30cm			C	4L			5.00
3365	Hy n-s	Hyacinthoides non-scripta	10-15cm							11.00
122	Hy S	Hylotelephium Spectabile	30-40cm		2x	C				5.00
4474	Nrc ps	Narcissus pseudonarcissus							AVAILABLE AS A BULB - See Herbaceous Perennials - Sold as Bulbs	11.00
147	Prv at BS	Perovskia atriplicifolia 'Blue Spire'	30-40cm			C	3L	Bushy		5.00
287	RfG	Rudbeckia fulgida 'Goldsturm'	30-40cm			C	3L			5.00
48	Th se	Thymus serpyllum	15-20cm			C	3L			5.00
66	Ver bon	Verbena bonariensis	30-40cm			C	3L			

Shrub

Nr	Code	Plant Name	Height/Spread/Grade	Girth	Age	Root	Container	Habit	Form	Density/m2
250	Acb jR	Aucuba japonica 'Rozannie'	30-40cm			C	3L			4.00
263	BDGS	Brachyglottis Dunedin Group 'Sunshine'	30-40cm			C	3L	Branched		4.00
143	CaS	Cornus alba 'Sibirica'	40-60cm			C	3L	Branched		3.00
302	Chd WD	Choisya x dewitteana 'White Dazzler'	30-40cm			C	3L	Bushy		4.00
77	CjA	Camellia japonica 'Red'	40-60cm			C	3L	Leader with laterals		3.00
166	CoMF	Cornus sanguinea 'Mid-Winter Fire'	40-60cm			C	3L			3.00
318	CpS	Cistus pulverulentus 'Sunset'	30-40cm			C	3L			4.00
71	Cst pp	Cistus x purpureus	40-60cm			C	3L			3.00
264	Ct	Choisya ternata	40-60cm			C	3L	Bushy		3.00
255	CtS	Choisya ternata 'Sundance'	30-40cm			C	3L	Bushy		3.00
241	DoA	Daphne odora 'Aureomarginata'	30-40cm			C	3L			4.00
283	EjWS	Euonymus japonicus 'White Spire'	30-40cm		1/1	C	3L			4.00
316	FmP	Fuchsia 'Mrs Popple'	30-40cm			C	3L	Bushy		4.00
4	Fts jp	Fatsia japonica	60-80cm			C	10-15L	Leader		
146	Gns ly	Genista lydia	30-40cm			C	3L	Bushy		4.00
279	HaRE	Hebe albicans 'Red Edge'	30-40cm			C	3L			4.00
243	Hb AG	Hebe 'Autumn Glory'	30-40cm			C	3L			4.00
248	Hb pn P	Hebe pinguifolia 'Pagei'	30-40cm(D)			C	5-7.5L	Bushy		4.00
278	HmBW	Hydrangea macrophylla 'Blue Wave'	30-40cm			C	3L			3.00
325	HpL	Hydrangea paniculata 'Limelight'	60-80cm			C	10-15L			
292	HpLL	Hydrangea paniculata 'Little Lime'	30-40cm			C	3L	Branched		3.00
349	HWG	Hebe 'White Gem'	30-40cm			C	3L	Bushy		4.00
401	Hypr H	Hypericum 'Hidcote'	30-40cm			C	3L	Bushy		4.00
300	LaH	Lavandula angustifolia 'Hidcote'	30-40cm			C	5L			4.00
290	Lct DD	Leucothoe fontanesiana 'Dark Diamond'	30-40cm		2x	C	3L			4.00
121	Nd	Nandina domestica	40-60cm			C	5-7.5L	Single or several shoots		3.00
13	PBE	Philadelphus 'Belle Etoile'	40-60cm			C	10-15L	Branched		
246	PfAb	Potentilla fruticosa 'Abbotswood'	30-40cm(D)			C	5L	Bushy		4.00
303	PFF	Pieris floribunda 'Forest Flame'	30-40cm			C	3L	Bushy		4.00
307	PfRA	Potentilla fruticosa 'Red Ace'	30-40cm			C	3L			4.00
241	PjLH	Pieris japonica 'Little Heath'	20-25cm			C	5L	Bushy		4.00
239	POG	Pyracantha 'Orange Glow'	40-60cm			C	3L	Leader with laterals		3.00
11	PRR-S	Photinia x fraserii 'Red Robin'-S	80-100cm				10L		Specimen	
285	PtSS	Pittosporum tenuifolium 'Silver Sheen'	40-50cm		1/1	C	5L			3.00
264	Ptt tn TT	Pittosporum tenuifolium 'Tom Thumb'	30-40cm			B				3.00
252	RB	Rosa 'Bonica'	40-60cm			C	3L	Bushy		3.00
298	Rhdd E	Rhododendron 'Elizabeth'	60-80cm			BR				3.00
97	Rs rg	Rosa rugosa	100-125cm		1/1	B		Branched		3.00
242	Sh	Sarcococca humilis	20-25cm			C	5L			4.00
262	SjG	Spiraea japonica 'Goldflame'	30-40cm			C	3L	Bushy		4.00
354	SjR	Skimmia japonica 'Rubella'	30-40cm			C	3L	Bushy		4.00
235	Sk KG	Skimmia confusa 'Kew Green'	30-40cm			C	3L	Bushy		4.00
304	SnS	Spiraea nipponica 'Snowmound'	40-60cm			C	3L	Branched		3.00
298	Src hk	Sarcococca hookerana digyna	30-40cm		1/1	C	3L			4.00
7	SxPP	Salix purpurea	60-80cm		0/1	B	10L	Branched	Specimen	
269	VcmA	Vinca minor 'Alba'				C	3L			4.00
262	Vd	Viburnum davidii	20-25cm			C	3L	Bushy		3.00
253	VmAp	Vinca minor 'Atropurpurea'	30-40cm			C	3L			4.00
242	Vt	Viburnum tinus	30-40cm			C	3L	Bushy		3.00
24	VtEP	Viburnum tinus 'Eve Price'	80-100cm			C	10L	Bushy	Specimen	

GENERAL NOTES

1. This drawing is the copyright of TPM Landscape Ltd and cannot be reproduced in any form without the consent of the company.
2. This drawing is to be read in conjunction with detail landscape drawings, details and specification.
3. This drawing is to be read in conjunction with all relevant Architects', Engineer's, Specialists, Bills of Quantities and Specifications.
4. The insertion of any firm or proprietary brand on this drawing is an indication of the class or quality required and does not exclude the use of alternative materials that are equal in performance, quality and appearance, provided that they have been approved in writing by the Landscape Architect.
5. The Contractor is responsible for accurately ascertaining the position of underground services and responding to all relevant service easement requirements.
6. All dimensions are in millimetres unless stated otherwise, for the purposes of construction this drawing must not be scaled and only written dimensions used. Written and scaled dimensions to be checked on site, any discrepancies reported prior to work commencing. IF IN DOUBT PLEASE ASK.
7. All work and materials are to be in accordance with the relevant British Standards and Code of Practice.
8. All Proprietary products are to be used strictly in accordance with the manufacturer's instructions and details.

REVISION NOTES

Rev	By	Description	Date
C	TS	Updated in line with Phasing Plan	28.07.25
B	TS	Update in line with 101C Landscape Masterplan	16.07.25
A	TS	Update in line with 101B Landscape Masterplan	11.07.25

LEGEND

SOFT LANDSCAPE

Trees to be Retained

Proposed Spine Road Trees
Trees to be planted as 20-25cm girth, Semi-mature, 4.5-5m high. Trees to be planted with a double timber stake secured with a rubber tree tie.

Proposed Native Trees
Trees to be planted as 14-16cm, Extra-heavy Standard, 3-4m high. Trees to be planted with a double timber stake secured with a rubber tree tie.

Proposed Medium Tree
Trees to be planted as 12-14cm girth, Heavy Standard, 3-4m high, to be staked and secured with suitable rubber ties.

Proposed Orchard Tree
Trees to be planted as 10-12cm girth or 50L pots, 2-3m high and secured with single stake and suitable rubber ties.

Proposed Small Tree
Trees to be planted as 10-12cm girth or 50L pots, 2-3m high and secured with single stake and suitable rubber ties.

Proposed POS Grass
Species rich grassland in POS area to be seeded.
Note: To be managed through regular grass cut

Proposed Amenity Grass
Front gardens to be tufted.
Back gardens to client specification.
Note: To be managed through regular grass cut

Proposed Native Bulb Planting

Proposed Wildflower Meadow
To be Emorsgate EM2 Standard General Purpose Meadow Mix, supplied by Emorsgate or similar approved. Including 80% or ornamental grasses and 20% of wildflowers Sowing rate 4/gm2.

Proposed Wildflower Meadow for Wetlands
To be Emorsgate EM8 Meadow Mixture for Wetlands, supplied by Emorsgate or similar approved. Including 80% or ornamental grasses and 20% of wildflowers Sowing rate 4/gm2.

Proposed Native Buffer Planting
Native shrubs to be 60-90cm height in groups of 3 or 5 protected by tubex or spiral guard. Shrubs species should include a mix of native species which provide berries, fruits and flowers to attract a range of species such as bats, birds and invertebrates.

Proposed Woodland Planting Mix
Broadleaved woodland planting mix including Oak, Sycamore, Birch, Rowan and Hawthorn. Trees planted as 8-10cm girth, half standard.
To be planted as whips with selected standards at 1p/m²

Proposed Wildflower for Marginal Areas
N8 Water's Edge Meadow Mixture for marginal areas. Supplied by Naturescape or similar approved. Sowing rate 5g/m2.

Proposed Marginal Plants
Mix of marginal plants to wetland area.

Proposed Ornamental Planting
Mixed shrub and herbaceous planting, 3-5L pots with 10-15L specimens. Planting beds to receive 75mm depth ornamental bark mulch.

Proposed Formal Hedge
Evergreen hedge to be planted at 100-120cm, 10L pots, at 5 per lin.m.

Proposed Native Hedge
100-120cm, BR stock, planted as a double staggered row at 300mm centres

Proposed Grass Mown Path
To be informal footpath access

Phase 1 Boundary

Phase 2 Boundary
Including Phase 2a and 2b

For Planting notes and schedules, please see drawing 4852 201 and 211

Client
Castle Green

Project
Stansty Road, Wrexham

Description
Planting Plan (1 of 13)

Status
For Approval

Scale @ A1	Drawn	Checked	Date
1:250	TS	CT	18.06.25
Job number	Drawing number		Revision
4852	201		C

N

tpm landscape
chartered landscape architects
address: 4th Floor Studio 10 Little Lever St Manchester M1 1HR
tel: 0161 235 0600 fax 0601 email info@tpmlandscape.co.uk