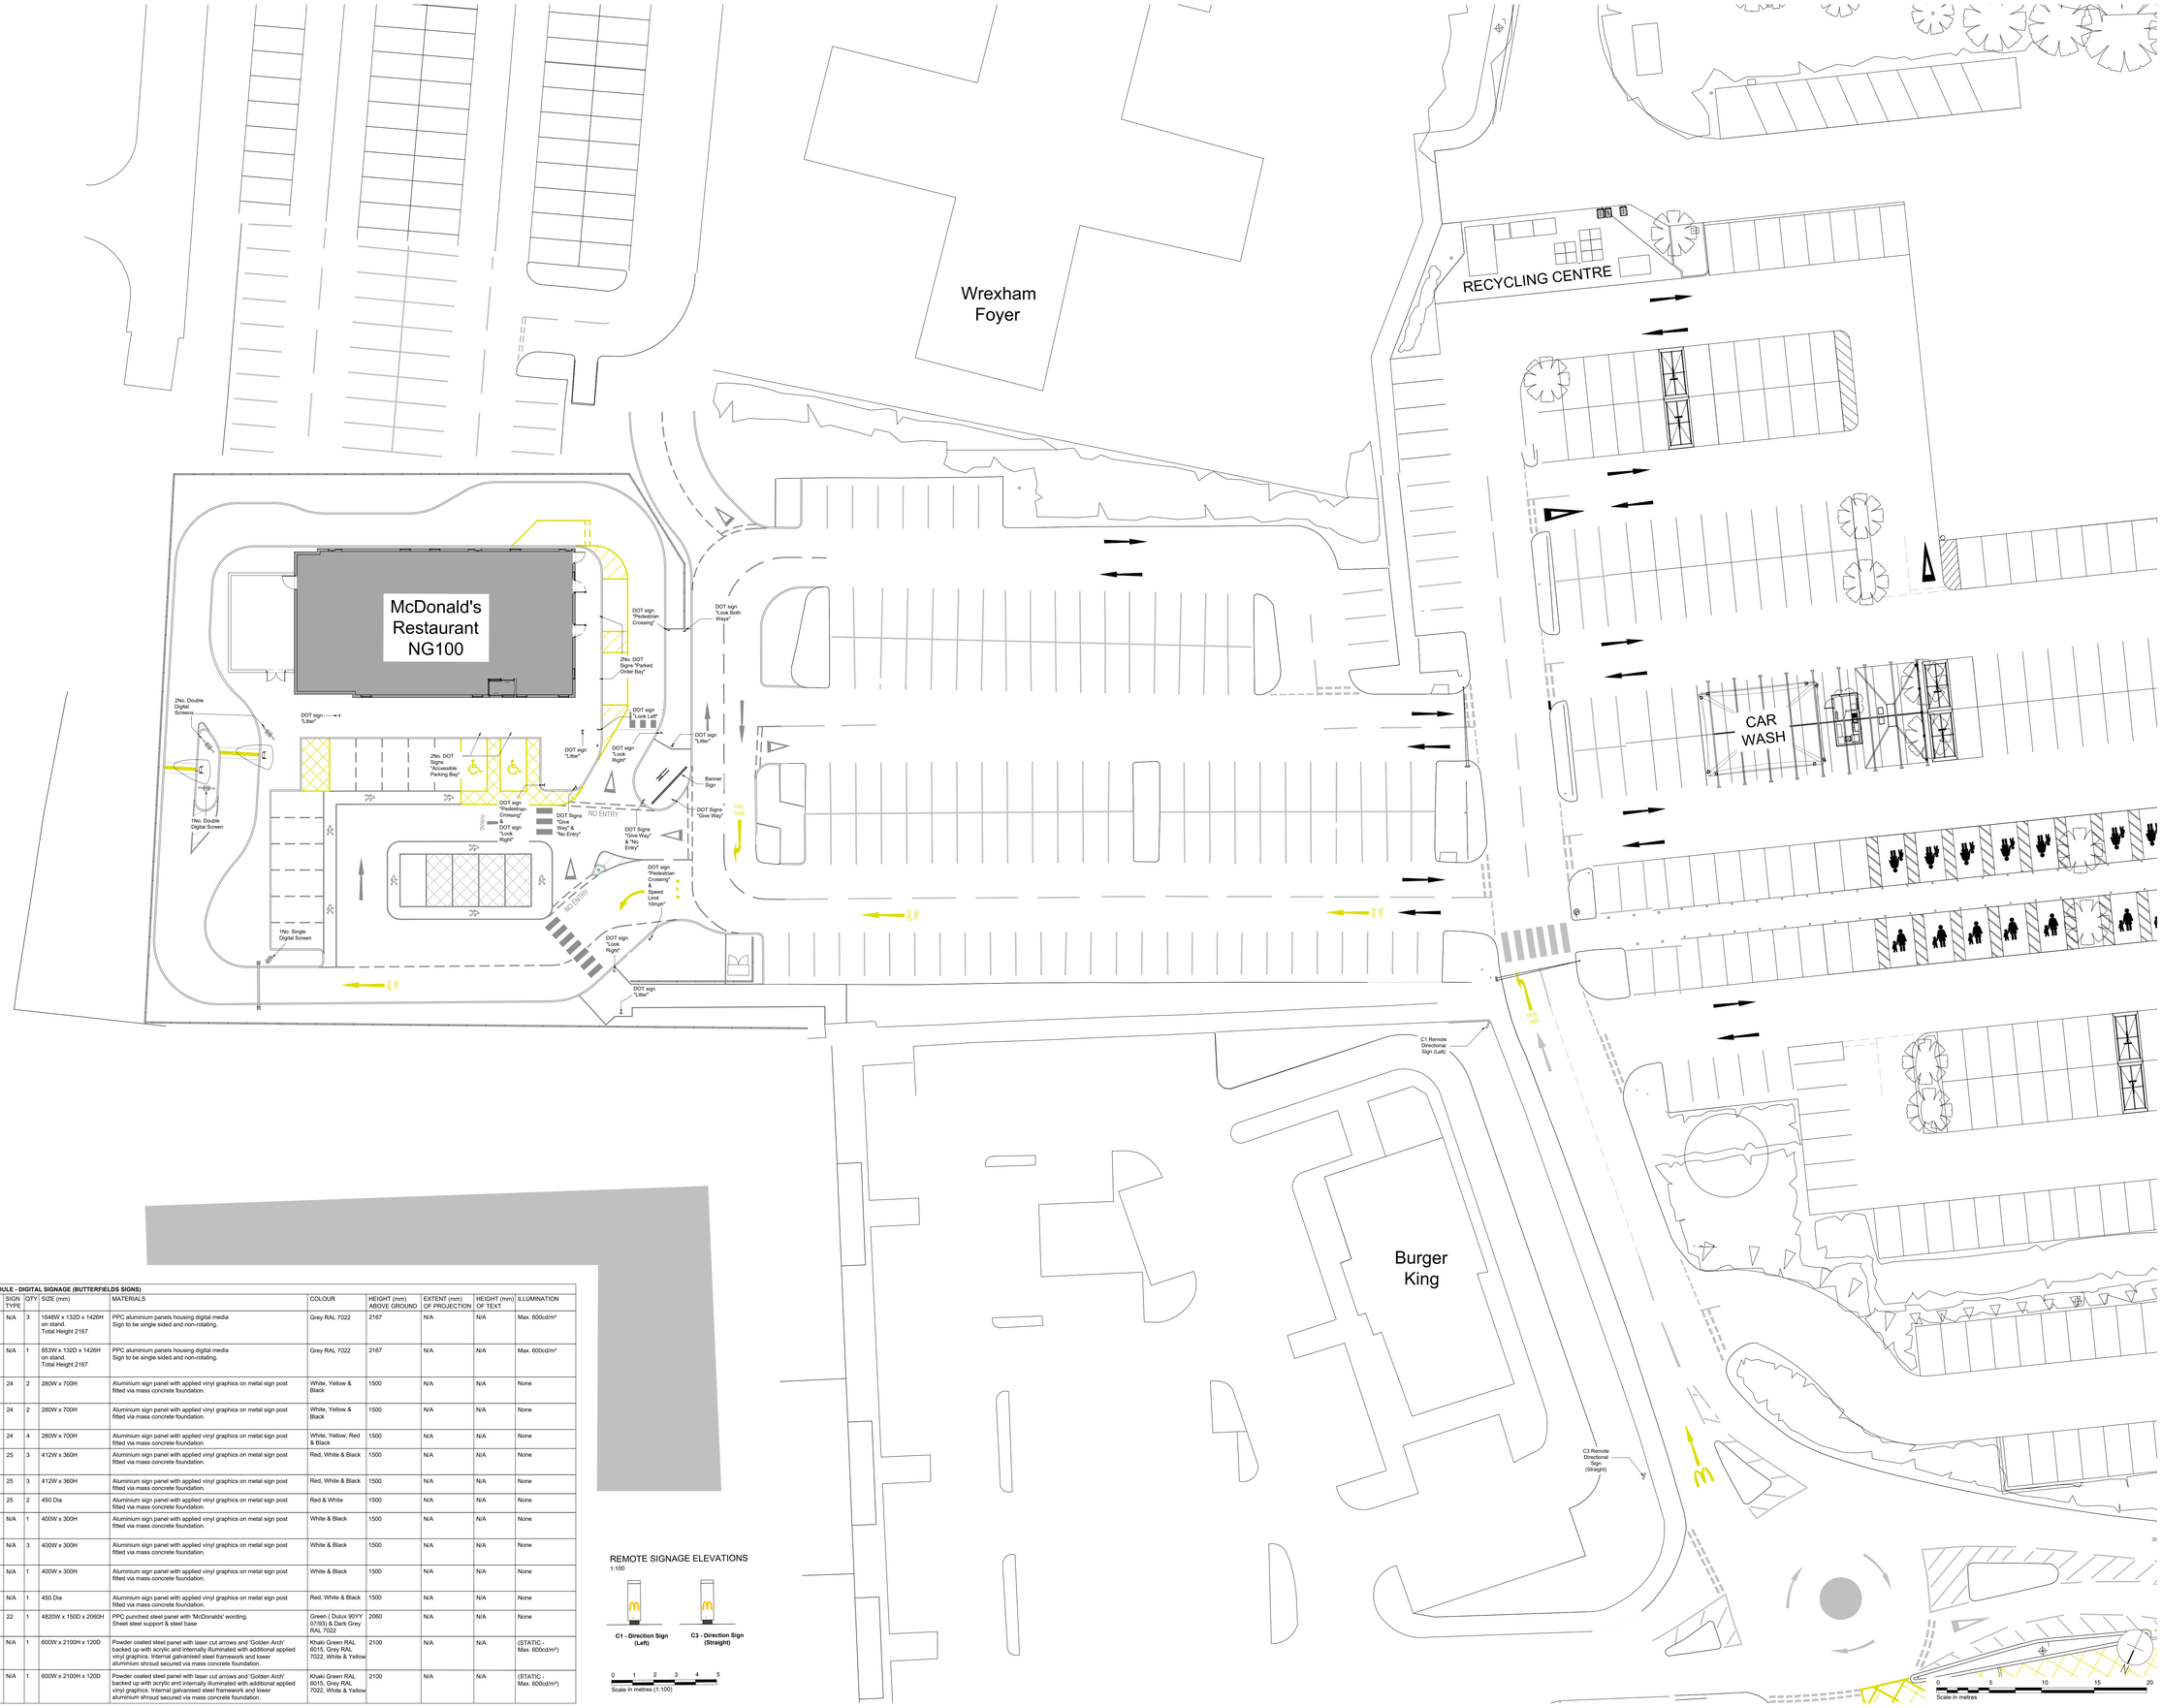


Scurr Architects
60 Dunsford Road
Hollywood
Northumberland
T: 01661 750000
E: info@scurr.co.uk
www.scurr.co.uk
architects ⊕ designers ⊕ project managers

Notes:
All drawings to be read in conjunction with all other drawings as noted on issue sheet.

SITE SIGNAGE SCHEDULE - DIGITAL SIGNAGE (BUTTERFIELDS SIGNS)

ADVERT REF	SIGN TYPE	QTY	SIZE (mm)	MATERIALS	COLOUR	HEIGHT (mm) ABOVE GROUND	EXTENT (mm) OF PROJECTION	HEIGHT (mm) OF TEXT	ILLUMINATION
DOUBLE DIGITAL SCREEN	N/A	3	1648W x 132D x 1426H on stand. Total Height 2167	PPC aluminium panels housing digital media Sign to be single sided and non-rotating.	Grey RAL 7022	2167	N/A	N/A	Max. 600cd/m²
SINGLE DIGITAL SCREEN	N/A	1	853W x 132D x 1426H on stand. Total Height 2167	PPC aluminium panels housing digital media Sign to be single sided and non-rotating.	Grey RAL 7022	2167	N/A	N/A	Max. 600cd/m²
DOT SIGN 14a 'ACCESSIBLE PARKING BAY'	24	2	280W x 700H	Aluminium sign panel with applied vinyl graphics on metal sign post fitted via mass concrete foundation.	White, Yellow & Black	1500	N/A	N/A	None
DOT SIGN 14b & 14c 'PARKED ORDER BAY'	24	2	280W x 700H	Aluminium sign panel with applied vinyl graphics on metal sign post fitted via mass concrete foundation.	White, Yellow & Black	1500	N/A	N/A	None
DOT SIGN 16c 'LITTER'	24	4	280W x 700H	Aluminium sign panel with applied vinyl graphics on metal sign post fitted via mass concrete foundation.	White, Yellow, Red & Black	1500	N/A	N/A	None
DOT SIGN 25d 'PEDESTRIAN CROSSING'	25	3	412W x 360H	Aluminium sign panel with applied vinyl graphics on metal sign post fitted via mass concrete foundation.	Red, White & Black	1500	N/A	N/A	None
DOT SIGN 25e 'GIVE WAY'	25	3	412W x 360H	Aluminium sign panel with applied vinyl graphics on metal sign post fitted via mass concrete foundation.	Red, White & Black	1500	N/A	N/A	None
DOT SIGN 25a 'NO ENTRY'	25	2	450 Dia	Aluminium sign panel with applied vinyl graphics on metal sign post fitted via mass concrete foundation.	Red & White	1500	N/A	N/A	None
DOT SIGN 'PEDESTRIANS LOOK LEFT'	N/A	1	400W x 300H	Aluminium sign panel with applied vinyl graphics on metal sign post fitted via mass concrete foundation.	White & Black	1500	N/A	N/A	None
DOT SIGN 'PEDESTRIANS LOOK RIGHT'	N/A	3	400W x 300H	Aluminium sign panel with applied vinyl graphics on metal sign post fitted via mass concrete foundation.	White & Black	1500	N/A	N/A	None
DOT SIGN 'PEDESTRIANS LOOK BOTH WAYS'	N/A	1	400W x 300H	Aluminium sign panel with applied vinyl graphics on metal sign post fitted via mass concrete foundation.	White & Black	1500	N/A	N/A	None
DOT SIGN 'SPEED LIMIT 10mph'	N/A	1	450 Dia	Aluminium sign panel with applied vinyl graphics on metal sign post fitted via mass concrete foundation.	Red, White & Black	1500	N/A	N/A	None
DOUBLE SIDED BANNER UNIT	22	1	4820W x 150D x 2060H	PPC punched steel panel with 'McDonalds' wording. Sheet steel support & steel base	Green (Dulux 90YY 07/93) & Dark Grey RAL 7022	2060	N/A	N/A	None
C1 REMOTE DIRECTIONAL SIGN LEFT	N/A	1	600W x 2100H x 120D	Powder coated steel panel with laser cut arrows and 'Golden Arch' backed up with acrylic and internally illuminated with additional applied vinyl graphics. Internal galvanised steel framework and lower aluminium shroud secured via mass concrete foundation.	Khaki Green RAL 6015, Grey RAL 7022, White & Yellow	2100	N/A	N/A	(STATIC - Max. 600cd/m²)
C3 REMOTE DIRECTIONAL SIGN STRAIGHT	N/A	1	600W x 2100H x 120D	Powder coated steel panel with laser cut arrows and 'Golden Arch' backed up with acrylic and internally illuminated with additional applied vinyl graphics. Internal galvanised steel framework and lower aluminium shroud secured via mass concrete foundation.	Khaki Green RAL 6015, Grey RAL 7022, White & Yellow	2100	N/A	N/A	(STATIC - Max. 600cd/m²)

REMOTE SIGNAGE ELEVATIONS
1:100

REV.	DATE	DRAWING REVISIONS	BY	CHECKED
D	31.07.25	Signage Schedule updated.	JK	-
C	03.06.25	External lighting updated.	DM	-
B	17.01.25	Substation & kiosk removed.	DM	-
A	18.10.24	New Substation, additional Electrical Kiosk & ANPR camera post added. Hardstanding & kerbline updated. Banner relocated & Totem position adjusted to suit.	DM	-

GENERAL NOTES:
All works are to be carried out in accordance with the Building Regulations and the latest British Standards.
All proprietary materials and products are to be used strictly in accordance with the manufacturer's recommendations.
All dimensions to be checked on site prior to construction.
All risks assessed to comply with the designer's responsibility under the Construction (Design Management) Regulations 2015.

PROPOSED DEVELOPMENT AT — STORE No. --
TESCO, Crescent Road
WREXHAM LL13 8HF — ST 2543

ON BEHALF OF --
McDonald's Restaurants Ltd

DRAWING TITLE --
Digital Signage
As Proposed

DRAWN BY	CHECKED BY	DRAWING No.
DM	JK	7611-SA-2543-P1008 D
SCALE & SIZE	DATE	
1:200@A3	SEP 2024	

NG100

Scurr Architects
60 Dunsford Road
Hollywood
Northumberland
T: 01661 750000
E: info@scurr.co.uk
www.scurr.co.uk
architects ⊕ designers ⊕ project managers

© Copyright McDonald's Restaurants & Scurr Architects