



Street Scene

Scale: 1:500

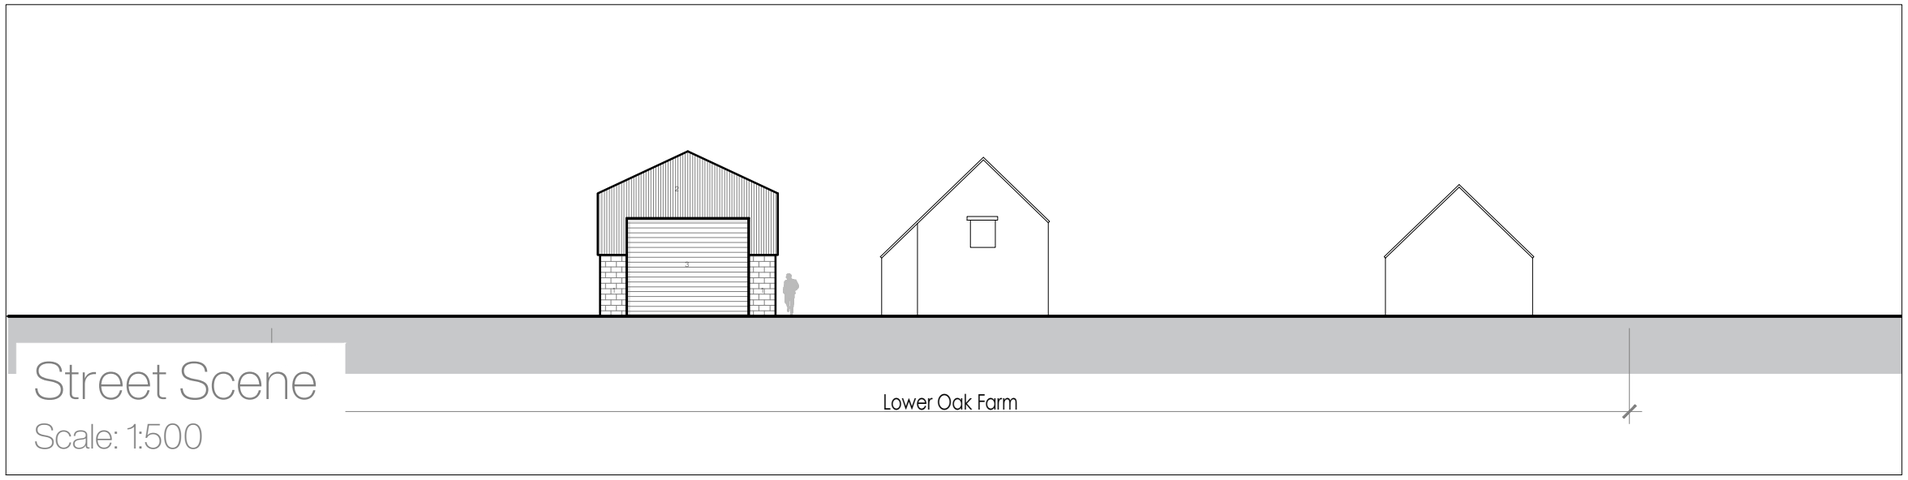

Location Plan

Scale: 1:500

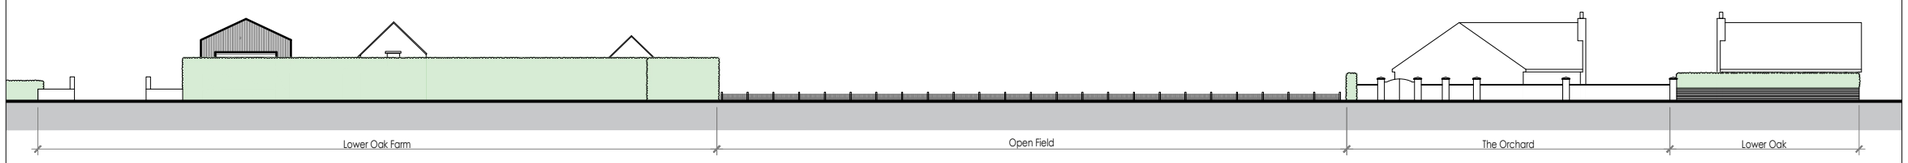

Street Scene

Scale: 1:500

Lower Oak Farm,

Oak Road,

Wrexham Industrial

Estate, LL13 9RG

Rev	Notes	Date

Proposed | Street Scene

July 2025

A3

L04.1.005

1 - 1

DO NOT SCALE FROM THIS DRAWING. ALL DIMENSIONS TO BE CONFIRMED ON SITE PRIOR TO FABRICATION BY THE CONTRACTOR. DRAWINGS TO BE READ IN CONJUNCTION WITH ANY REFERENCED DOCUMENTATION. PLANS NOT TO BE REPRODUCED WITHOUT THE PRIOR CONFIRMATION FROM THE DESIGN TEAM.

©